Copyright in the design and this drawing is the property of RESI and must not be copied or used for any purpose without written sanction of RESI. This drawing must be read in conjunction with all other relevant documentation and drawings.

RESI accepts no liability for any expense, loss or damage of whatsoever nature and however arising from any variation which has not been referred to them and their approval obtained.

Print out to actual scale. Do not scale, except unless for planning purposes. Check all dimensions and details on-site prior to manufacture and construction. Any discrepancies to be reported to RESI immediately.

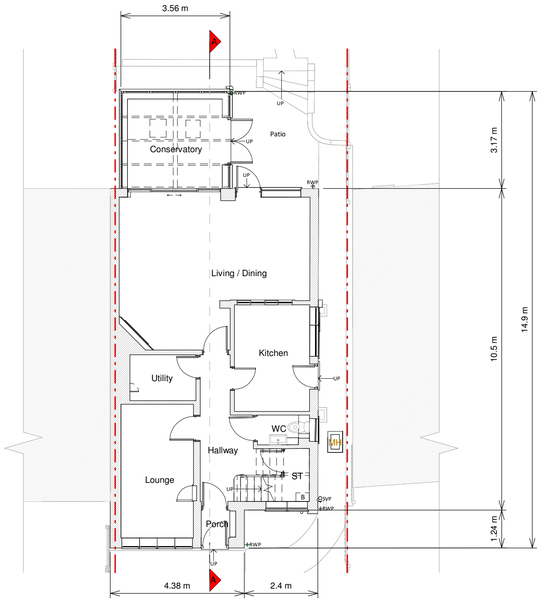

Ground Floor Plan

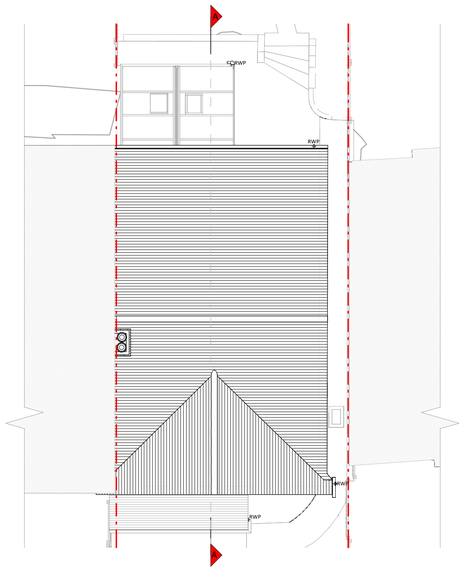

Roof Plan

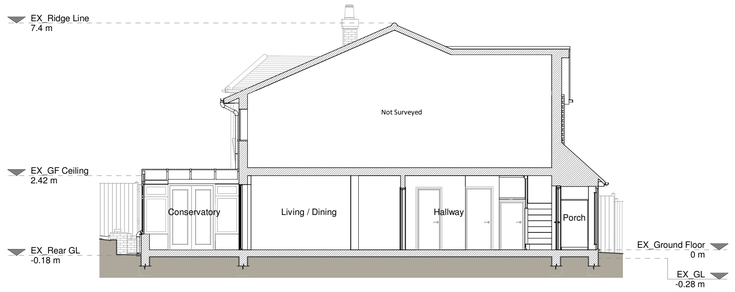

Section A - A

Front Elevation

Left Side Elevation

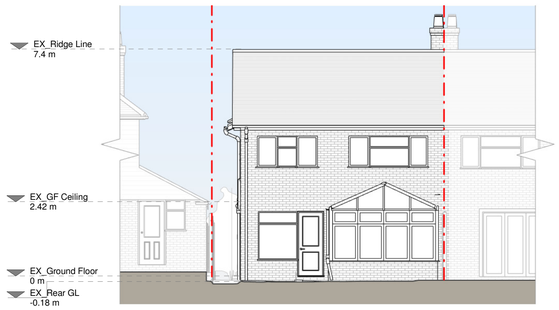

Rear Elevation

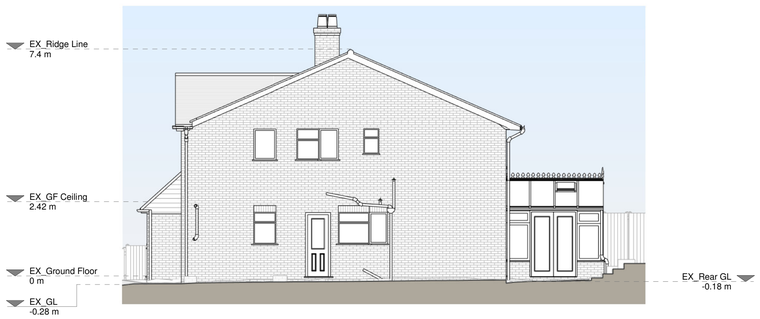

Right Side Elevation

1 0 1 2 3 4 5
SCALE 1:100 m

Existing Materials:

Brickwork / Walls - Red brick and hung tiles

Pitched roof - Slate/clay tiles

Windows - White timber windows

Doors - Green painted timber entrnace door and white uPVC conservatory

RWP's / Gutter's / Fascia's - White uPVC

KEY

Existing walls
Existing furniture
Boundary line
Level line
1.5m head height
1.8m head height

Revision

Rev	Notes	Date
A	Planning Issue	27/09/2023

RESI Grow your home

Job Title
Proposed rear extension, internal alterations, floor plan redesign and all associated works at Touchwood, Cranley Road, GU1 2JS

Drawing Status
Planning Drawings

Client
Jen Mason

Drawing Title
Existing Drawings

Scale: 1 : 100 @ A1	Drawn: AR
Date: Sep 2023	Checked: Checker
Drawing No.: 8161766-1100	Rev: A