SITECH SURVEYING SERVICES

OFFICE 1, BETSC BUSINESS PARK,
WHITEMORE ROAD, BETLEY, CW3 9JZ FYE
Tel:01782 (0)782 420222
www.sitechsurveying.co.uk

SECOND FLOOR, 17 BREWER STREET
MANCHESTER, M1 2AE FYE
Tel:0161 (0)161 5160 (0)1942
Email: info@sitechsurveying.co.uk

HARDWICKE COURT, HARDWICKE

CLIENT JACKSON ARCHITECTS

THE SURVEY CORPORATION

SHEETS OF 4	SCALE 1:50	15748
DRAWN: AutoCAD	SURVEY JOB No. 12140	21
SEE ALSO: 15748 TO 15748/21	SURVEYED : AUG 2021	

STANDARD REFERENCE

DATUM USED : ORDNANCE SURVEY OSGB 1V TM GPS
BENCH MARKS USED : OSGM 15 TM GPS

SITE BENCH MARKS ESTABLISHED : SURVEY STATIONS (SEE PLAN)

SURVEY STATIONS INDICATED THUS:
PROJECTION : OSTN 15 TM GPS (Scale factor not applied)

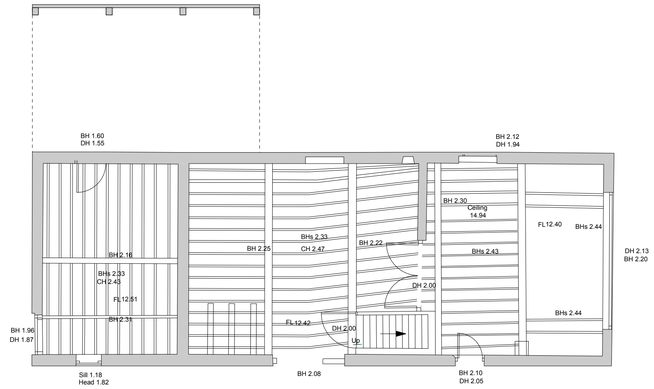

Ground Floor Plan

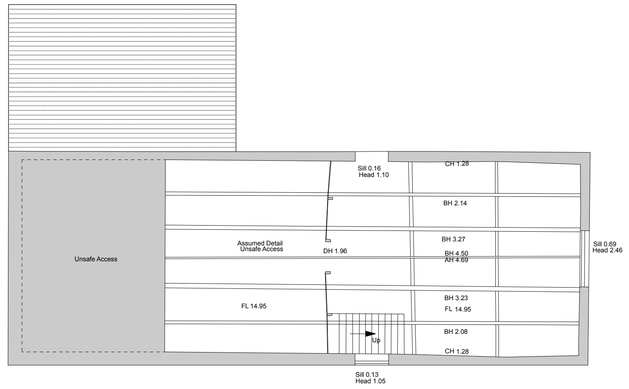

First Floor Plan

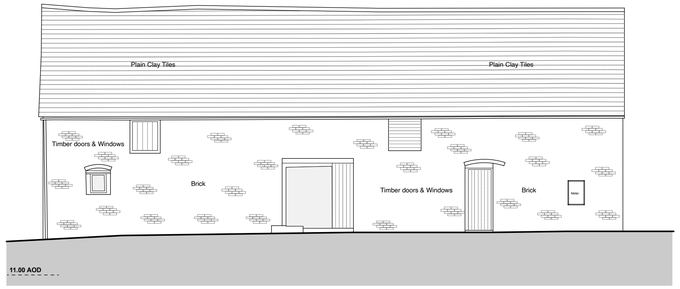

South Elevation

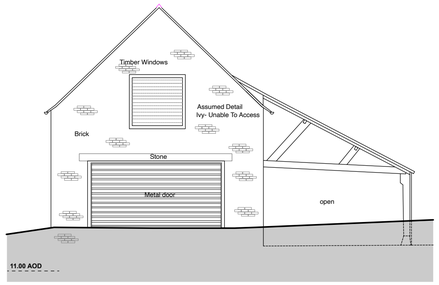

East Elevation

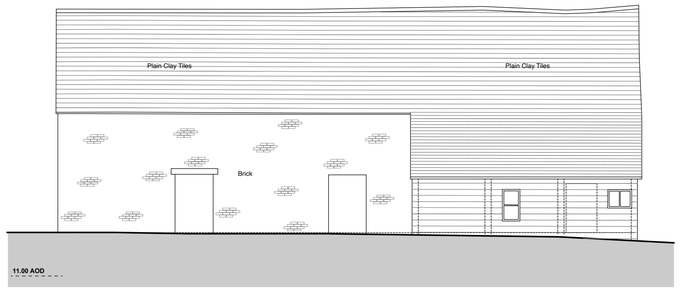

North Elevation

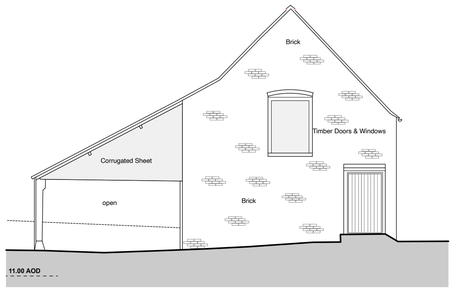

West Elevation

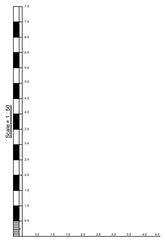

JACKSON ARCHITECTS LTD

PROJECT	PROJECT NO.
Church Farm Barn Pound Lane Hardwicke Gloucester GL2 4RJ	1025

DRAWING TITLE	SCALE
Survey Plans & Elevations	1:200

DRAWING NO.	REVISION	DATE
002	(B)	Sept 2021

Jason Jackson. ARB. BA (Hons) Arch Dip (Arch) Dip (Urban Design)
51 School Road, Charlton Kings, Cheltenham, Glos, GL53 8BP
3 Mendip House, High Street, Taunton, Somerset, TA1 3SX
Taunton: 01823 257019 Cheltenham: 01242 242644 Mobile: 07973 217620
e-mail: info@jacksonarchitects.co.uk
www.jacksonarchitects.co.uk