0 1 2 3 4 5m

VISUAL SCALE 1:50@A1

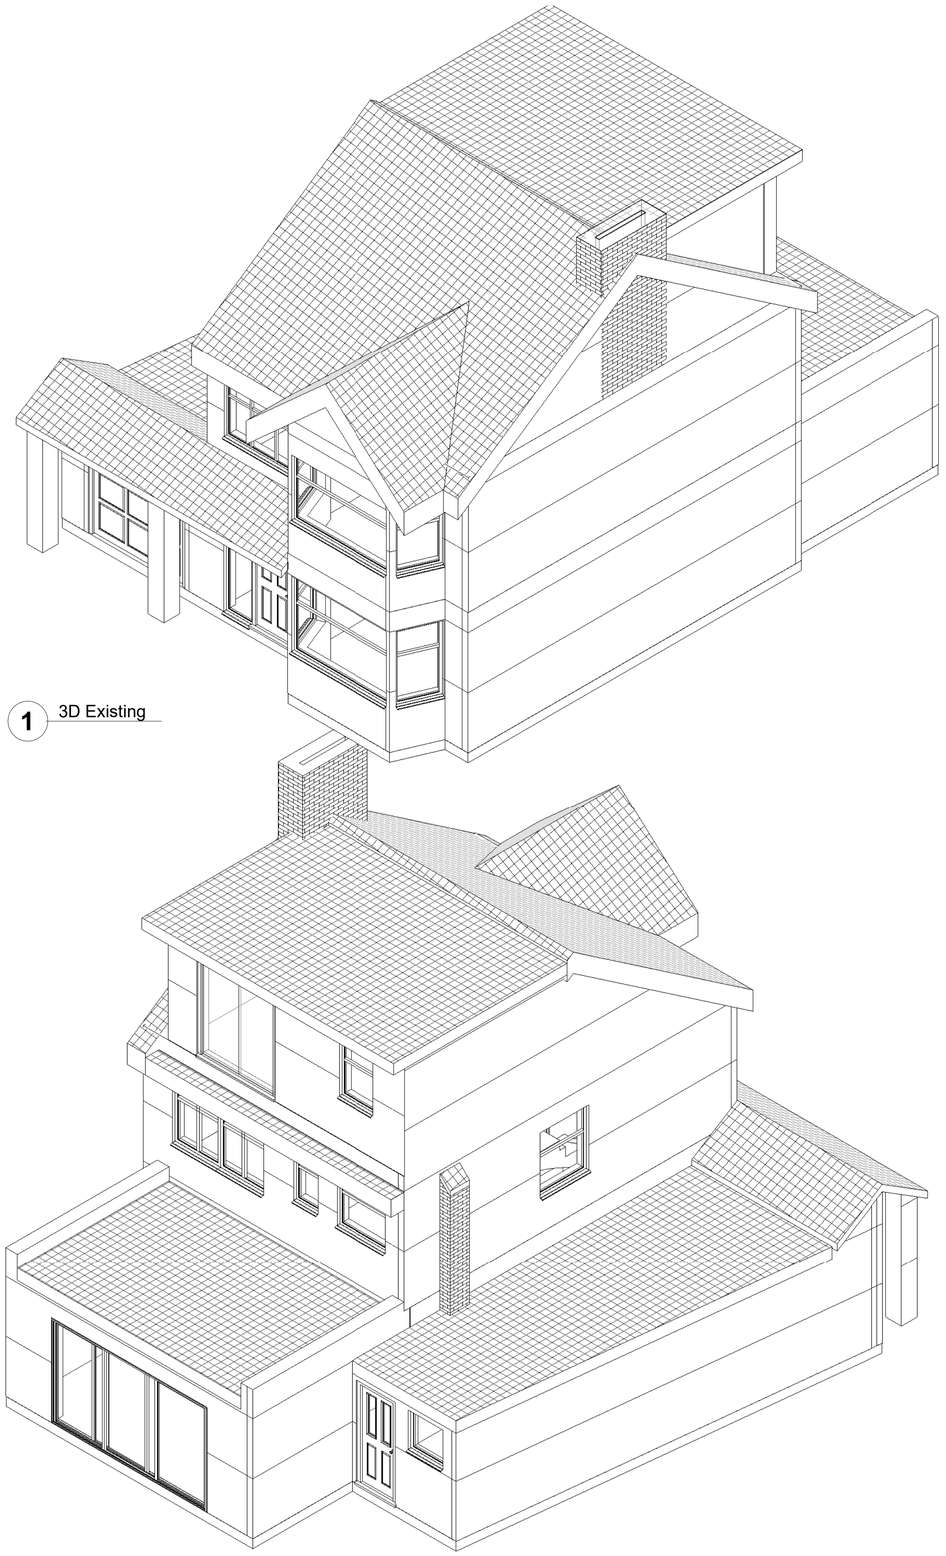

1 3D Existing

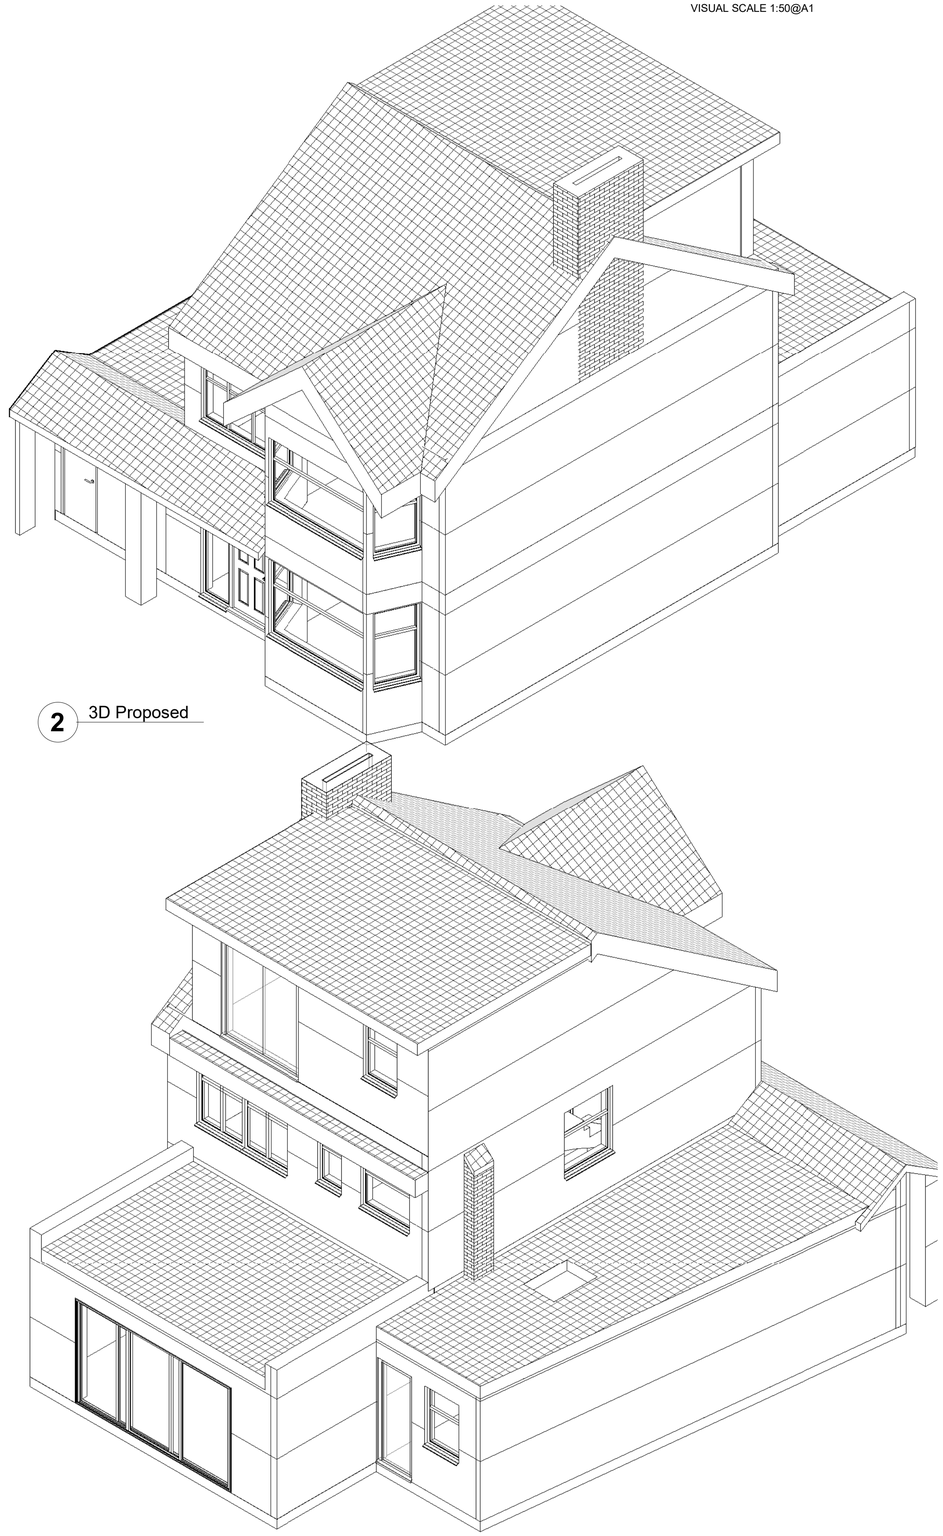

2 3D Proposed

3 3D Existing

4 3D Proposed

Rev.	Date	Seq.	BY	Description
01	13.11.2023	1	MK	Issue for Planning

MKCREATIVE

22 Micklefield Way, Borehamwood, WD6 4LG
office@mkcreative.me.uk

Client:
Katarzyna Wojtak -Janusz

Project:
25 Clatham Close SM3 9JF

Drawing area:

Drawing Title:
3D VIEW

Approved By:	KW	Date:	13.11.2023
Checked By :	KW	Scale:	
Drawn By :	MZ	Size:	A1

Status:
FOR PLANNING

Drawing No.
25 CLATHAM - 007

Rev.
01