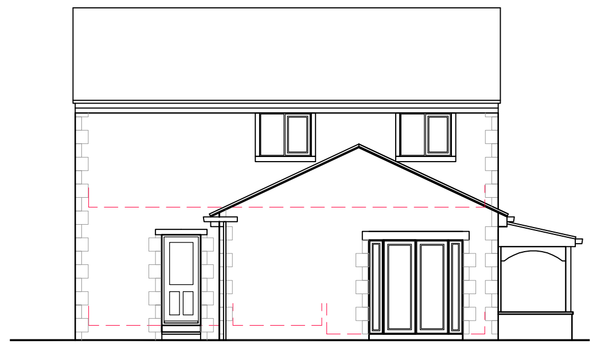

Existing East Elevation
Rycroft House

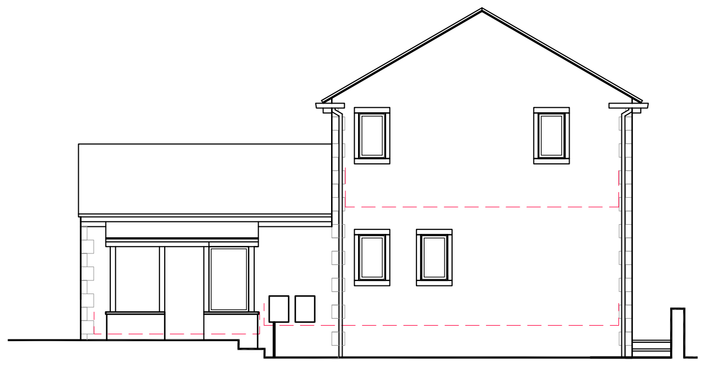

Existing North Elevation
Rycroft House

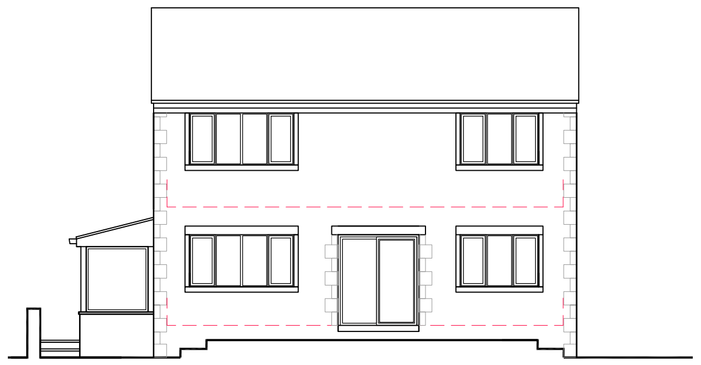

Existing West Elevation
Rycroft House

Existing South Elevation
Rycroft House

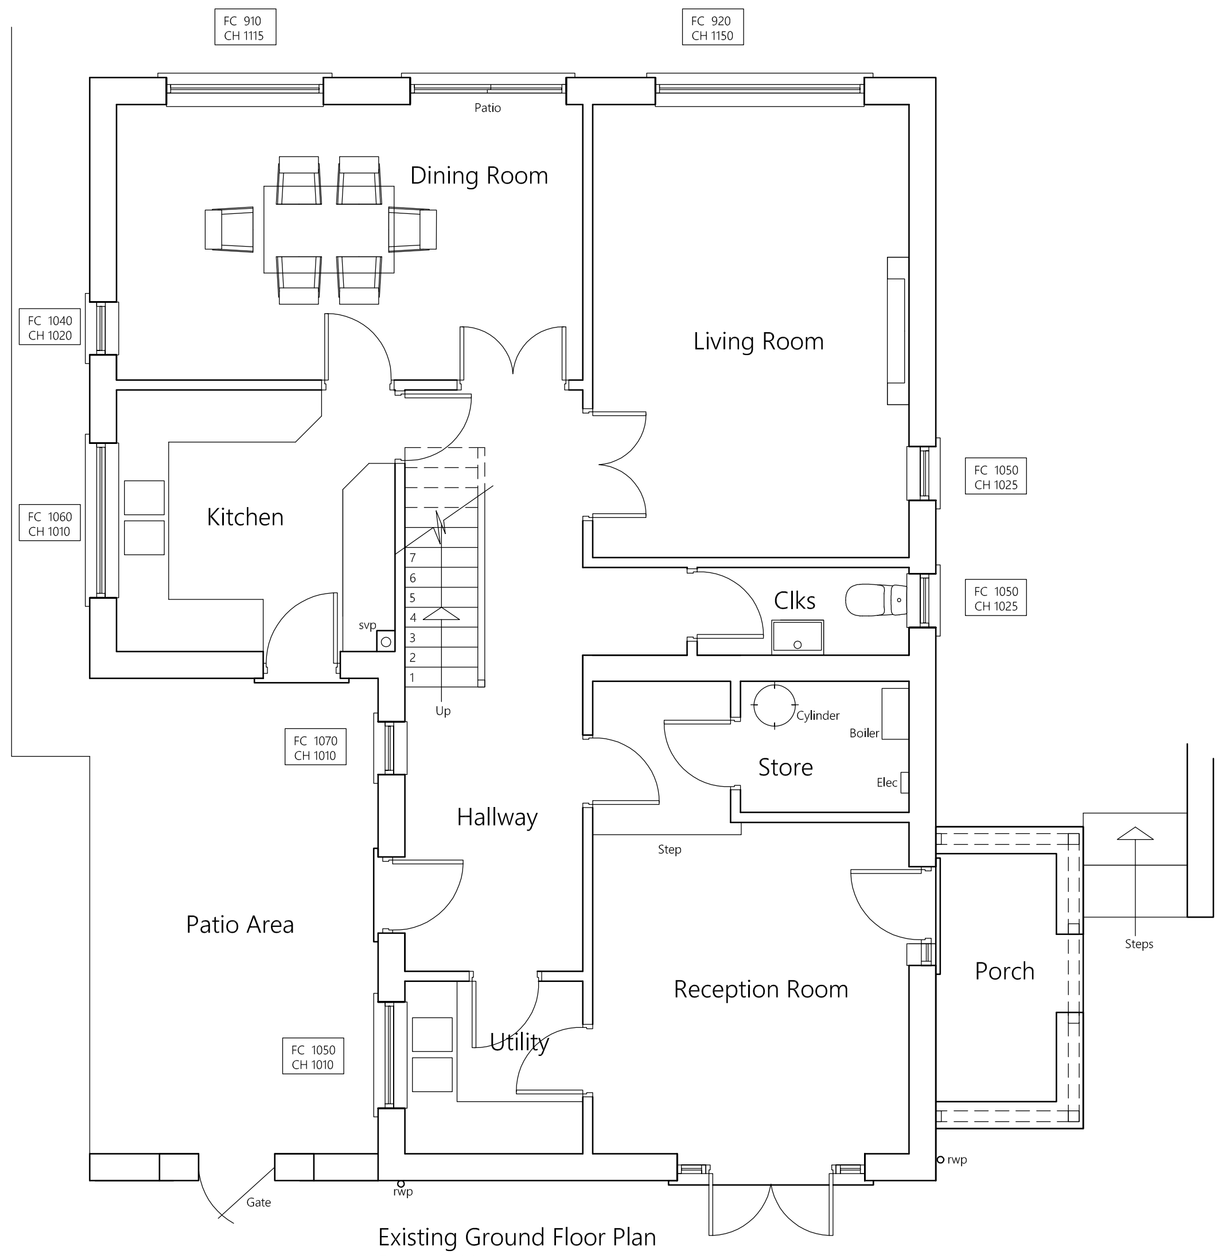

Existing Ground Floor Plan
Rycroft House

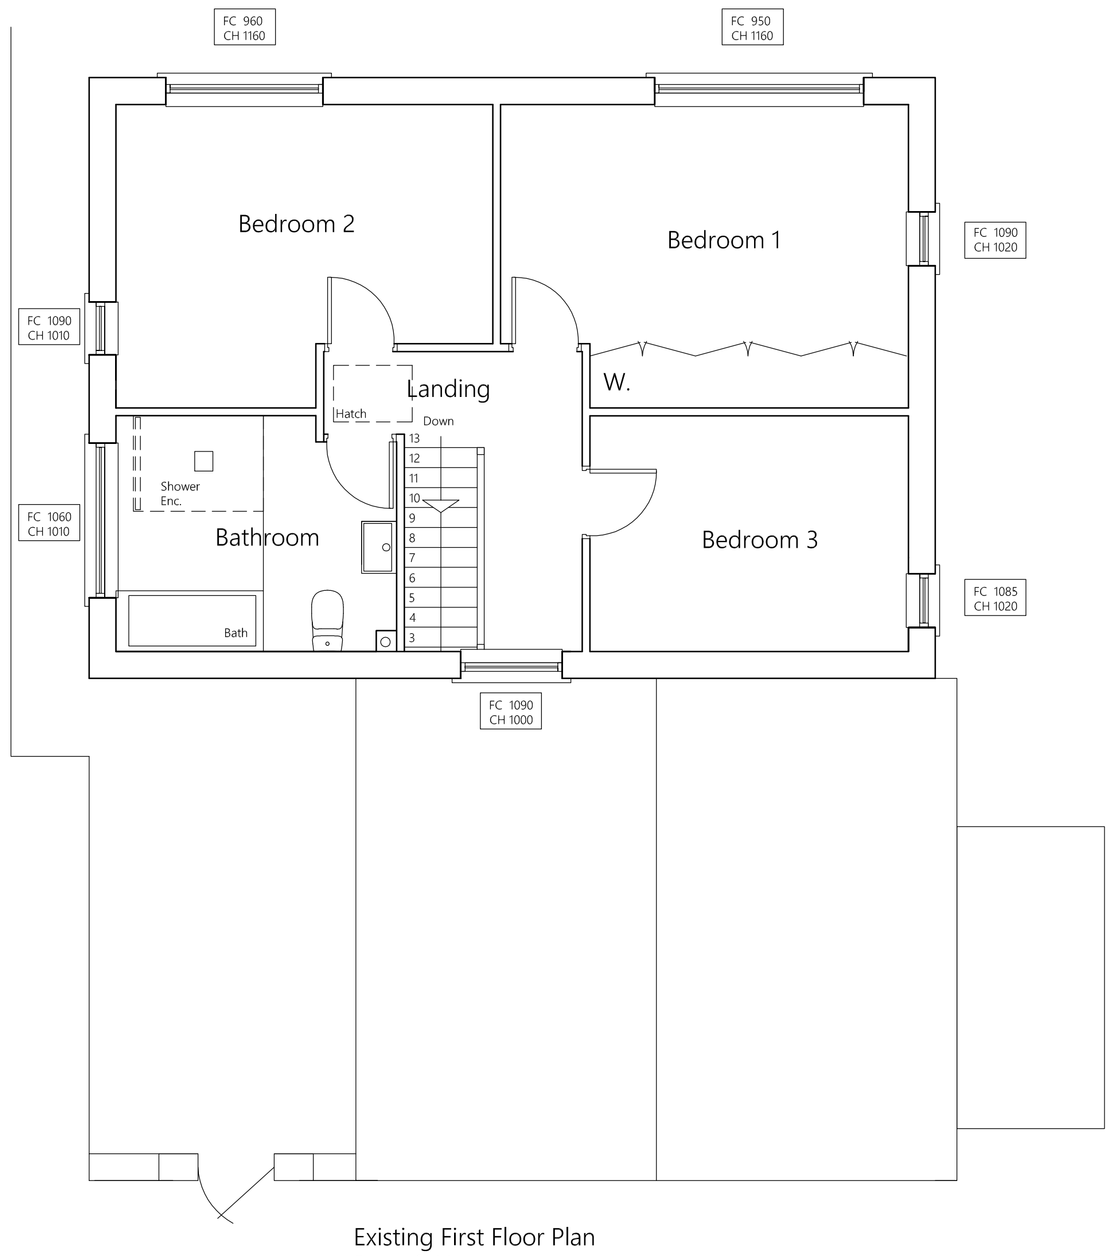

Existing First Floor Plan
Rycroft House

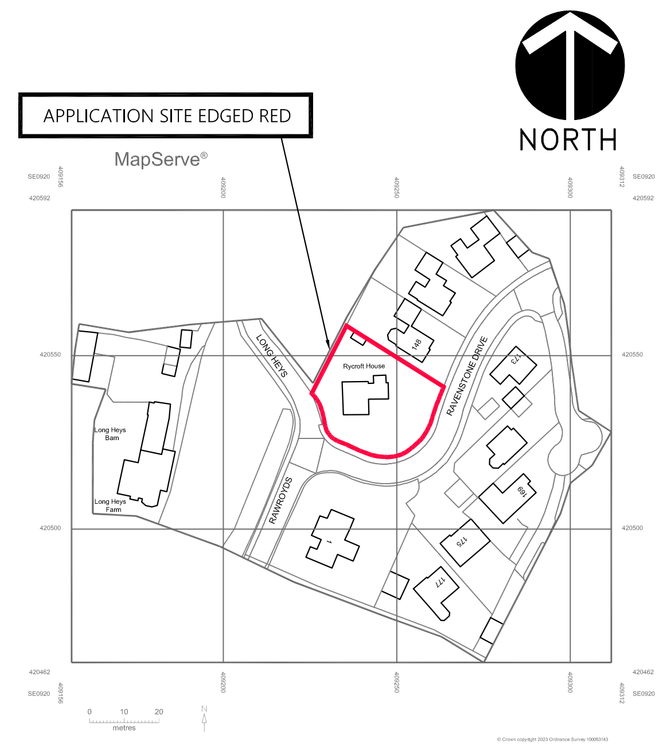

Location Plan Scale 1:1250

GENERAL NOTES:

1. THIS DRAWING SHALL BE READ IN CONJUNCTION WITH ALL RELEVANT STRUCTURAL AND MECHANICAL SERVICES DRAWINGS WHERE REFERENCED.

2. ALL MEASUREMENTS WHERE SHOWN TO BE CHECKED ON SITE AND VERIFIED PRIOR TO CONSTRUCTION AND ON SITE ASSEMBLY. THIS DRAWING IS COPYRIGHT AND PROPERTY OF DESIGN LINE AND SHALL NOT BE REPRODUCED OR COPIED IN ANY WAY WITHOUT PRIOR PERMISSION.
IF YOU HAVE RECEIVED THIS DRAWING IN PDF FORMAT NEVER ASSUME IT IS TO SCALE ALWAYS CHECK WITH THE AUTHOR.

3. PLEASE DO NOT SCALE FROM THIS DRAWING IF IN DOUBT ALWAYS ASK. FIGURED DIMENSIONS TO BE TAKEN IN PREFERENCE TO SCALED DIMENSIONS.

REV	BY	DATE	NOTE

Title

Proposed Single Storey Extension
and increase in roof height
Rycroft House, Rawroyds,
Hollywell Green
Elland
HX4 8DZ
Mr.Mrs.S.R.Sutcliffe
Existing Plans and Elevations

PLANNING 2023

Design Line Huddersfield Ltd.
62 Tom Lane, Crosland Moor
Huddersfield, W.Yorks HD4 5QQ
Telephone/Fax: 01484 644684
Mobile: 07830 151721
E-mail: info@designlinearchitectural.co.uk

Date	Drawn	Checked	Rev
Mar 2023	SB	SB	
Scale	Project No.	Drg. no.	
1:50/1:100	DL796	01	