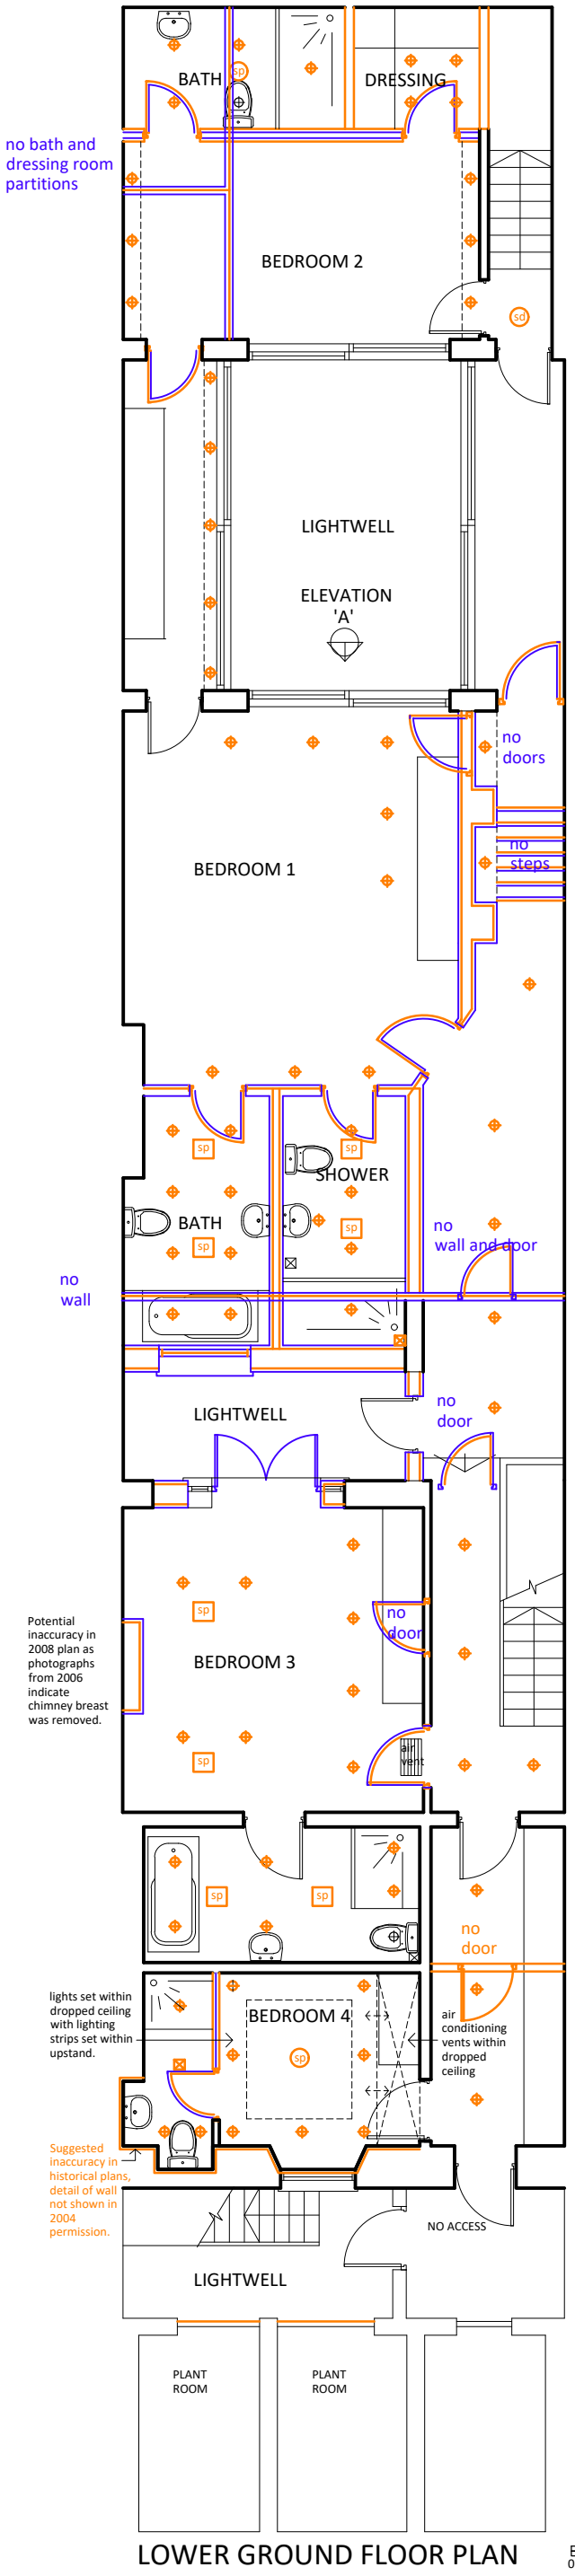

LOWER GROUND FLOOR PLAN

LEGEND

- ceiling downlight
- inset speaker
- extract vent
- smoke detector
- heat detector
- pendant light
- downlight on pir controller
- ORANGE COLOURING shows- Inconsistency with 2004 permission ref: 04/02375/FULL and 04/02376/LBC.
- BLUE COLOURING shows- Inconsistency with 2004 permission ref: 04/02375/FULL and 04/02376/LBC but shown to the Council as 'existing' in 2009 though applications ref: 09/06520/FULL and 09/06521/LBC

6 Wrotham Business Park
Barnet, Herts
EN5 4SZ

t: 0208 275 1080
e: enquiries@planningconsent.com
w: www.planningconsent.com

Drawing Title:
Lower Ground Floor Plan showing plan differences

Scale: 1:100@A3

Drwn: srt

Date: AUg 2023

Project:
Planning Application

Drawing No:
5404 03

Location:
8 Charles Street
London W1J 5DJ

Copyright and design right held by Stuart Henley & Partners Ltd. No unauthorised reproduction permitted.