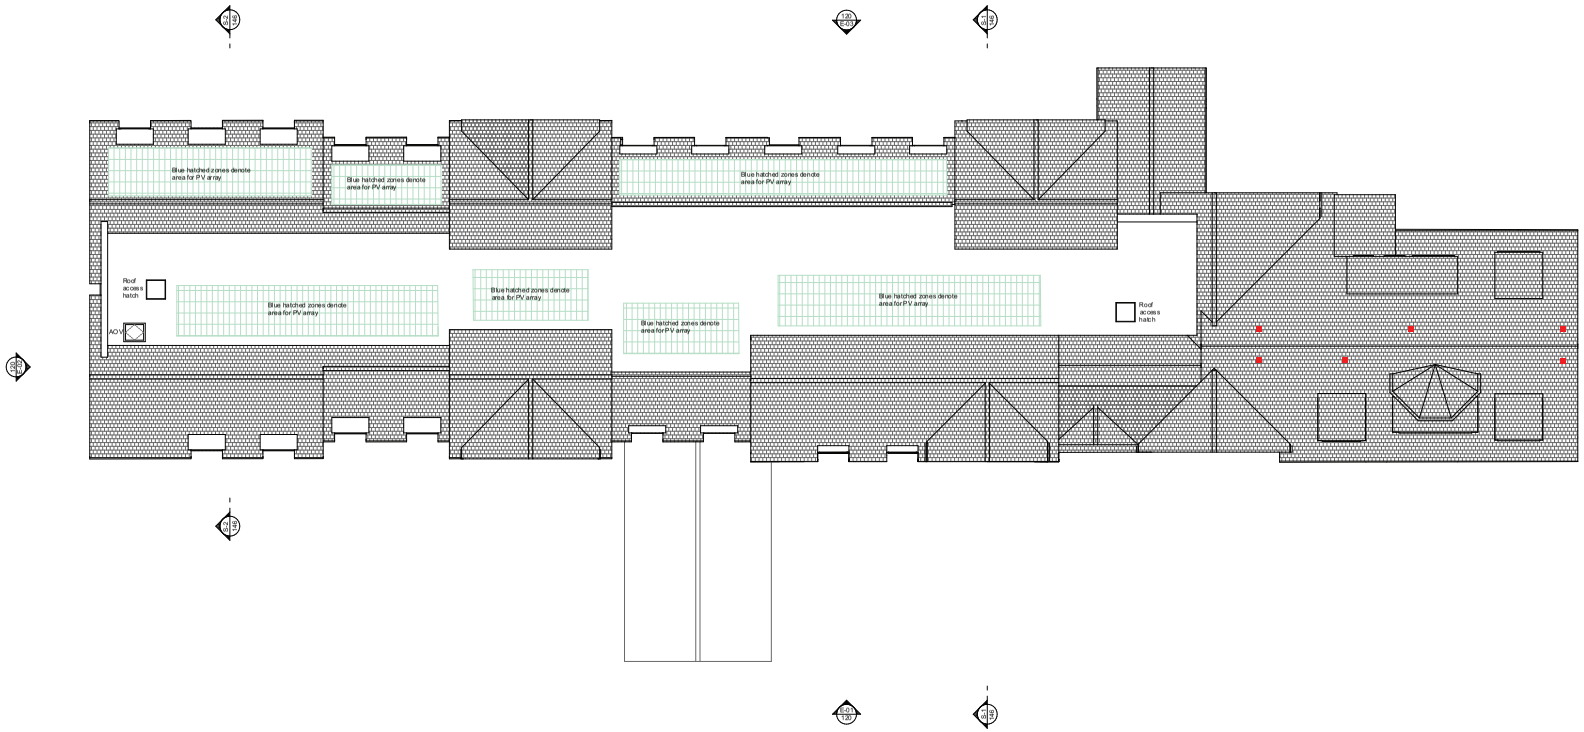

KEY

- Bat Access Tile - Lead bat access tile by Just Lead, or similar approved, to BS 5534. A 'Bat Safe' roofing membrane is to be incorporated into the roof build-up.

Roof Level Plan 1:100

REV	DESCRIPTION	BY	CHK
P1.1	10/05/18 ROOF PLAN AMENDED	MC	MC
P1.0	18/11/16 ISSUED FOR PLANNING	MC	MC

Do not scale from this drawing, use figured dimensions only.
All dimensions to be checked on site.
All drawings to be read in conjunction with other contract documentation. Any discrepancies to be reported to the Contract Administrator before any work commences.
All to be installed to manufacturers recommendations.
© Copyright Cavaleri Limited partnership ltd

cavaleri partnership

Unit K, Trinity Hall Farm Industrial Estate, Nuffield Road, Cambridge, CB4 1TG
T: 0 1223 4254 54 F: 0 1223 4254 55 E: enquiries@cavaleri.co.uk
www.cavaleri.co.uk
Registered in Scotland No. SC 360628

CLIENT	XEROS Limited
PROJECT	GARTH VILLAGE DEV ELOPMENT HERNE BAY COURT
TITLE	ROOF PLAN - AS PROPOSED - GARTH CHIME
DATE	11/07/2018
SCALE @ A3	1: 100
DRWG No	3316-ECT03-0-A/C-121
REV	P1.1
DRN	AH
CHK	MC