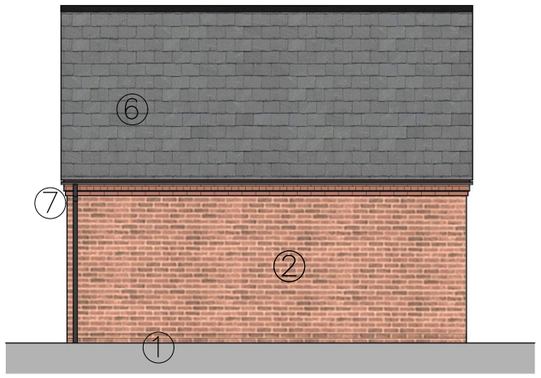

REAR ELVATION
1:100 @ A3

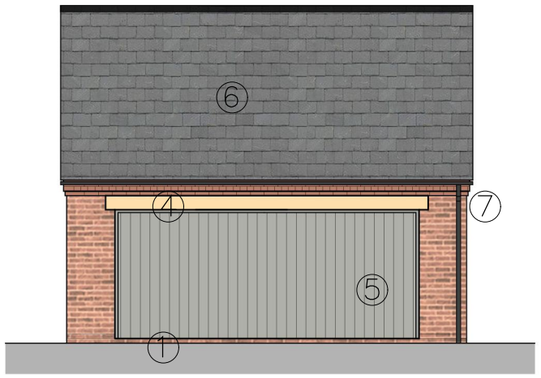

FRONT ELVATION
1:100 @ A3

KEY

1. Engineering brick splash course (minimum 150mm)
2. Hemmingstone Antique facing bricks
3. Lincolnshire Limestone
4. Stone heads & cills
5. Agate grey PVC windows & doors
6. Spanish Slate roof tiles
7. Black rainwater goods

- the reproduction of any ordnance survey information within this drawing is done with the consent of Her Majesty's Stationery Office under Licence No. 100043272
- do not scale this drawing, use only figured dimensions, discrepancies to be reported to this office immediately
- all information contained within this drawing remains the copyright of Heronswood Design Ltd and must not be copied or reproduced without written consent from Heronswood Design Ltd

Revisions

a	Revised for Planning Application	18.10.2023
a	Revised for Planning Application	18.10.2023

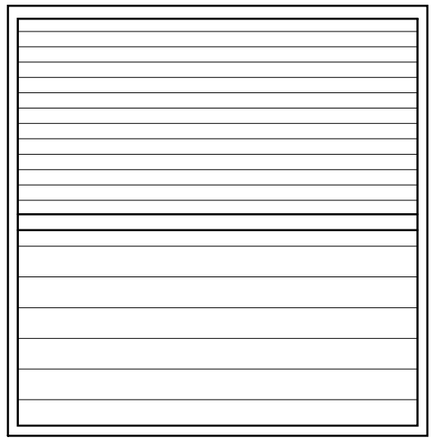

GARAGE
ROOF PLAN
1:100 @ A3

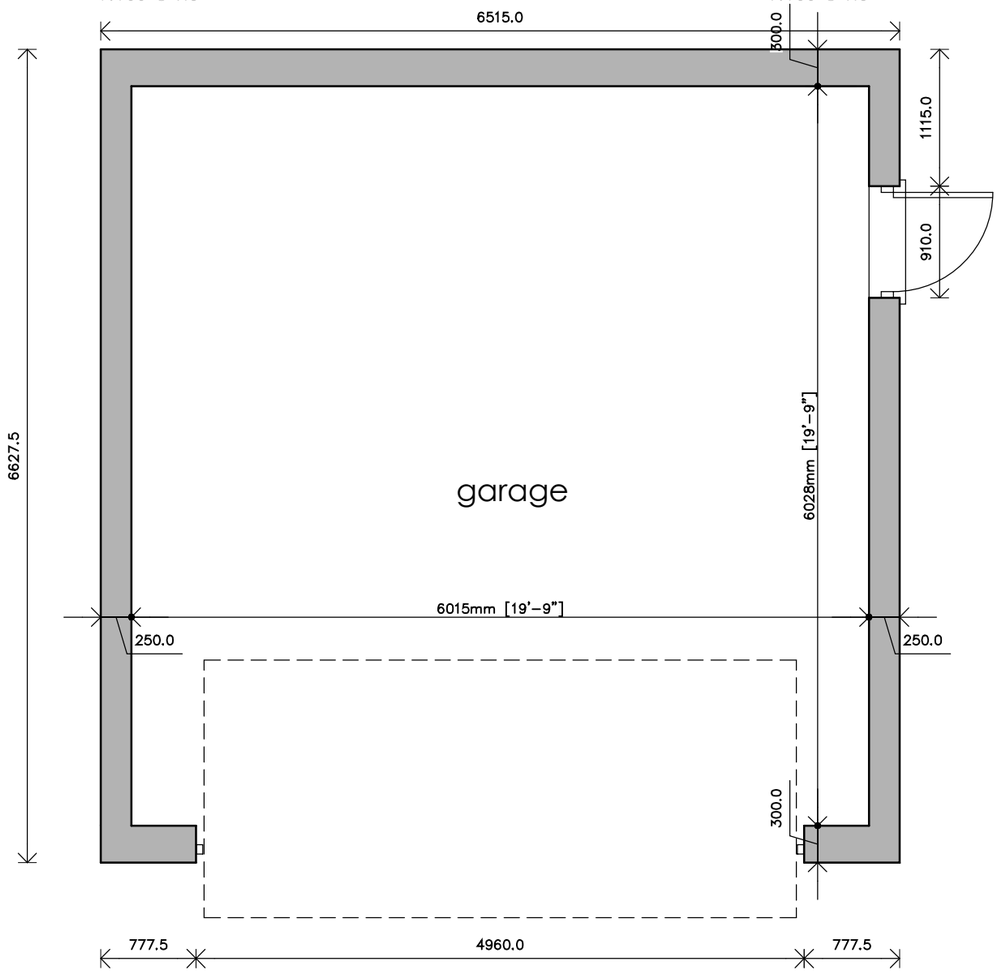

GARAGE
FLOOR PLAN
1:50 @ A3

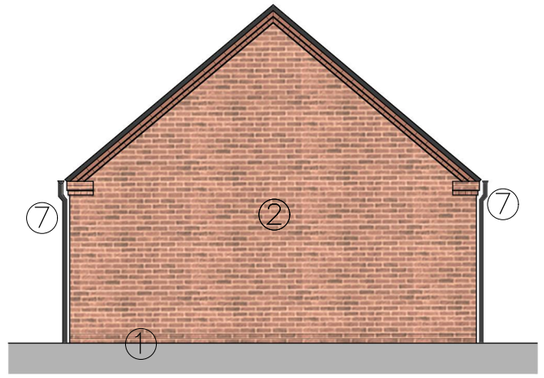

SIDE ELVATION
1:100 @ A3

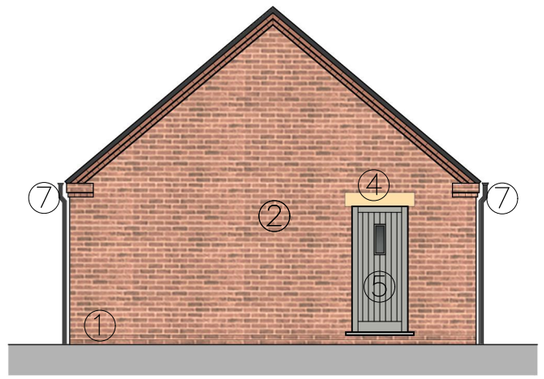

SIDE ELVATION
1:100 @ A3

GRAPHIC SCALE 1:50

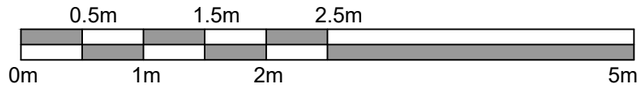

GRAPHIC SCALE 1:100

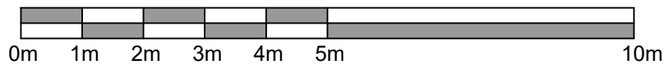

Client
RL Homes Ltd

Project
Residential Development

Address
The Orchards, Lincoln Road, Dunston

Drawing
Plot 2 - Garage Floor Plans & Elevations

Scale/Document Size
1:50 & 1:100 @ A3

Date
September 2022

Drawing No.
1844L / 22 / 32b

heronswood architectural design
T 01522 690138
E mail@hwdarchitecture.co.uk
W www.hwdarchitecture.co.uk
2 Sadler Court | Lincoln | Lincolnshire | LN6 3RG