ALEX IMLACH DESIGN 02088779955

PROJECT: 135B, Riverview Road, Epsom KT19 OJR CLIENT : Mr R O'Sullivan
TITLE : Existing roof plan of garage
SCALE: 1:100 on A3 DWG NO: 682B/EX/101 REV:

200 500 1000 2000 5000 10000
SCALE BAR IN MM

COPYRIGHT AID
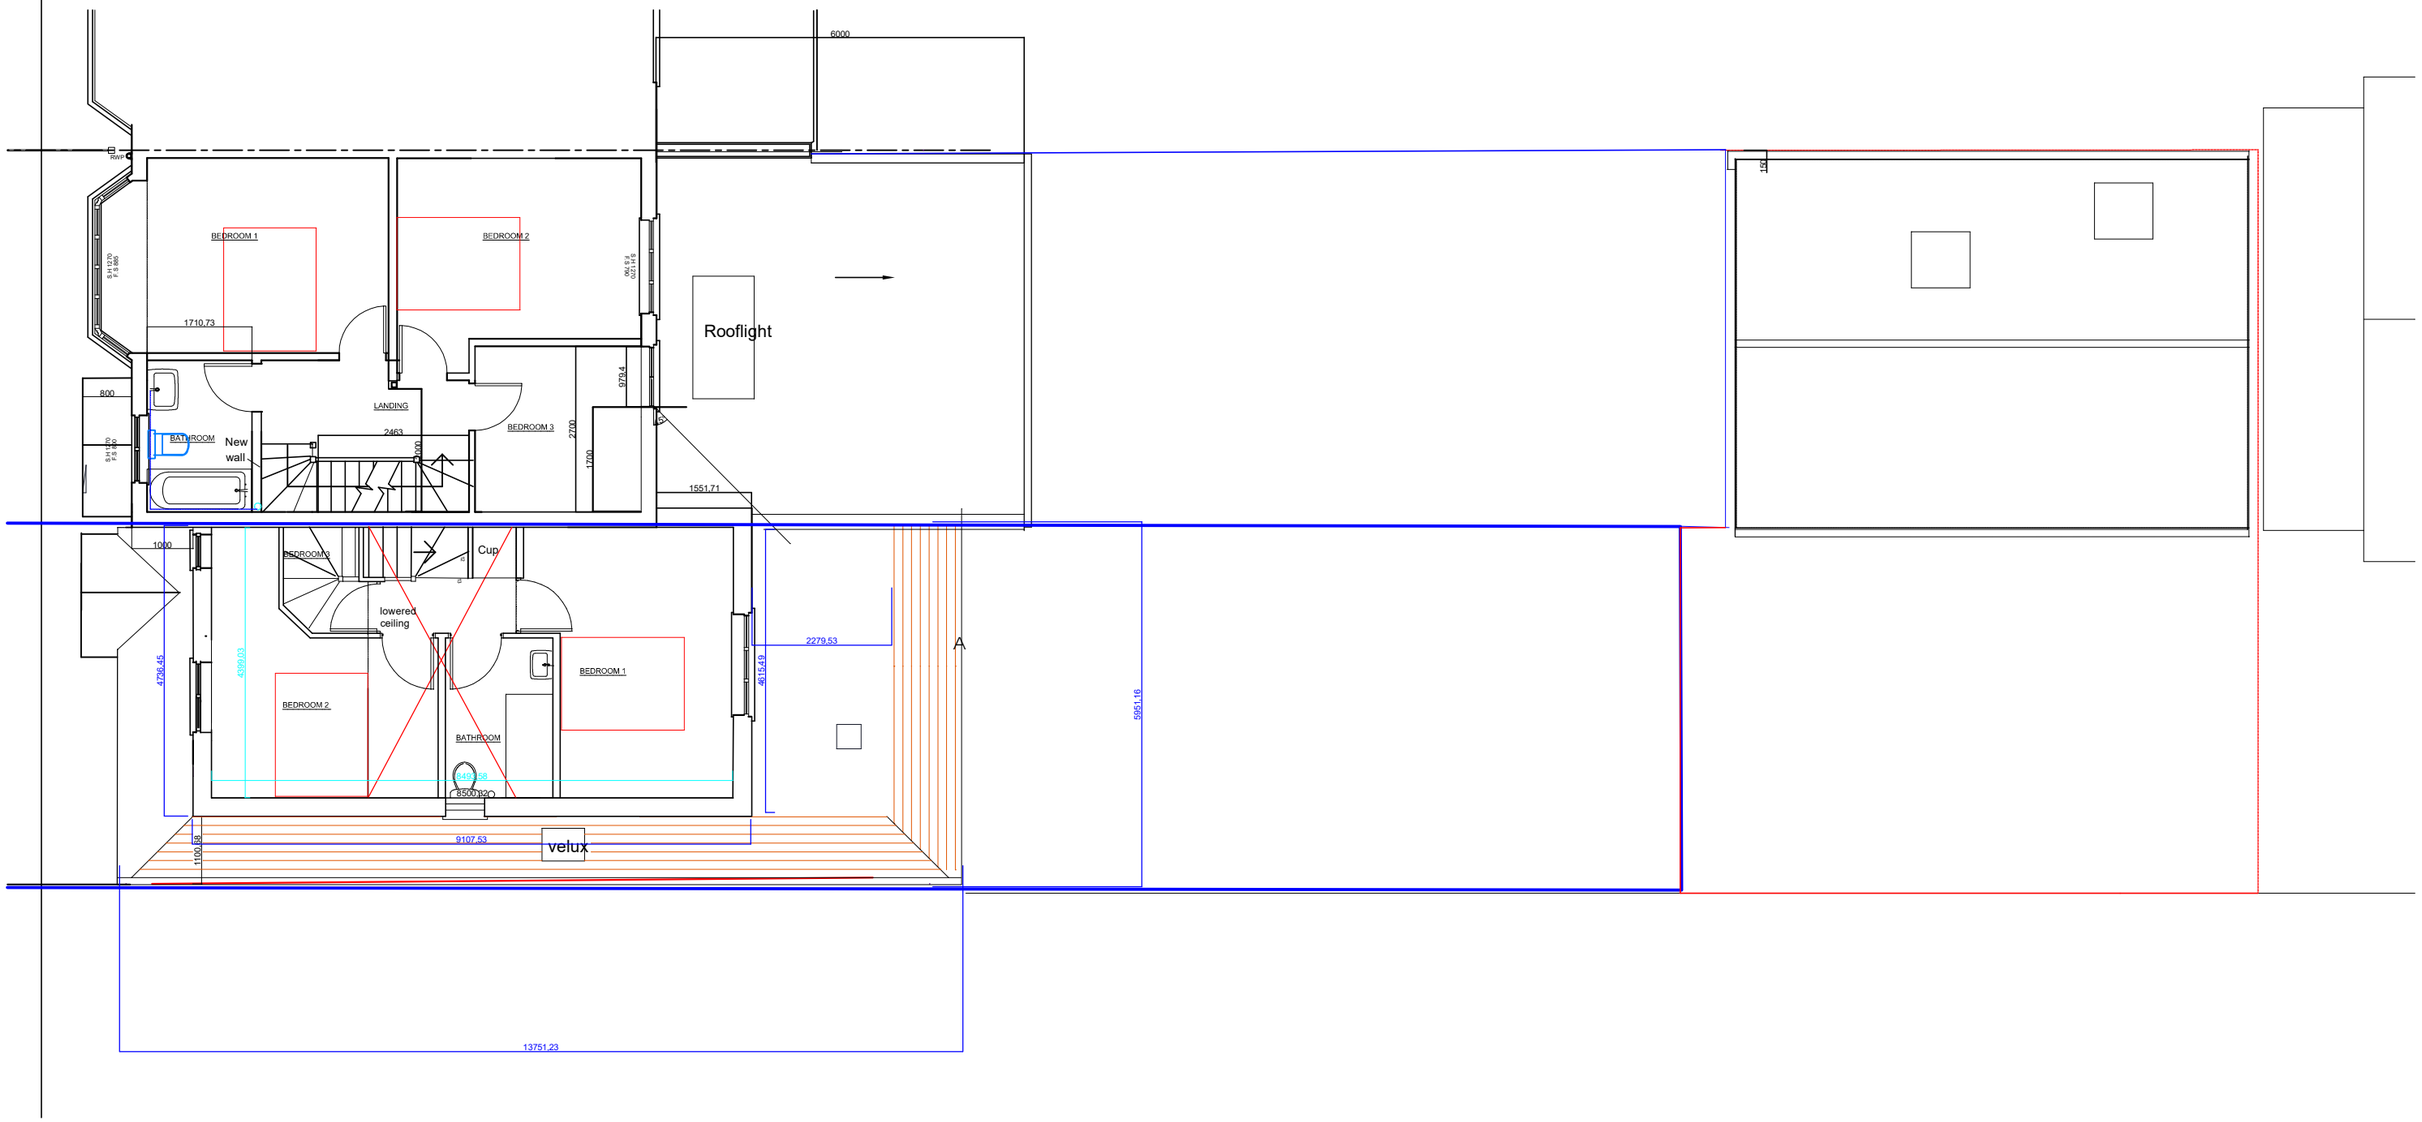
Rev D - rear studio change of use in garden