ALEX IMLACH DESIGN 02088779955

PROJECT: 135B, Riverview Road, Epsom KT19 OJR CLIENT : Mr R O'Sullivan
TITLE : Existing south west elevation
SCALE: 1:100 on A3 DWG NO: 682B/EX/109 REV:

500 1000 2000 5000
10000

SCALE BAR IN MM
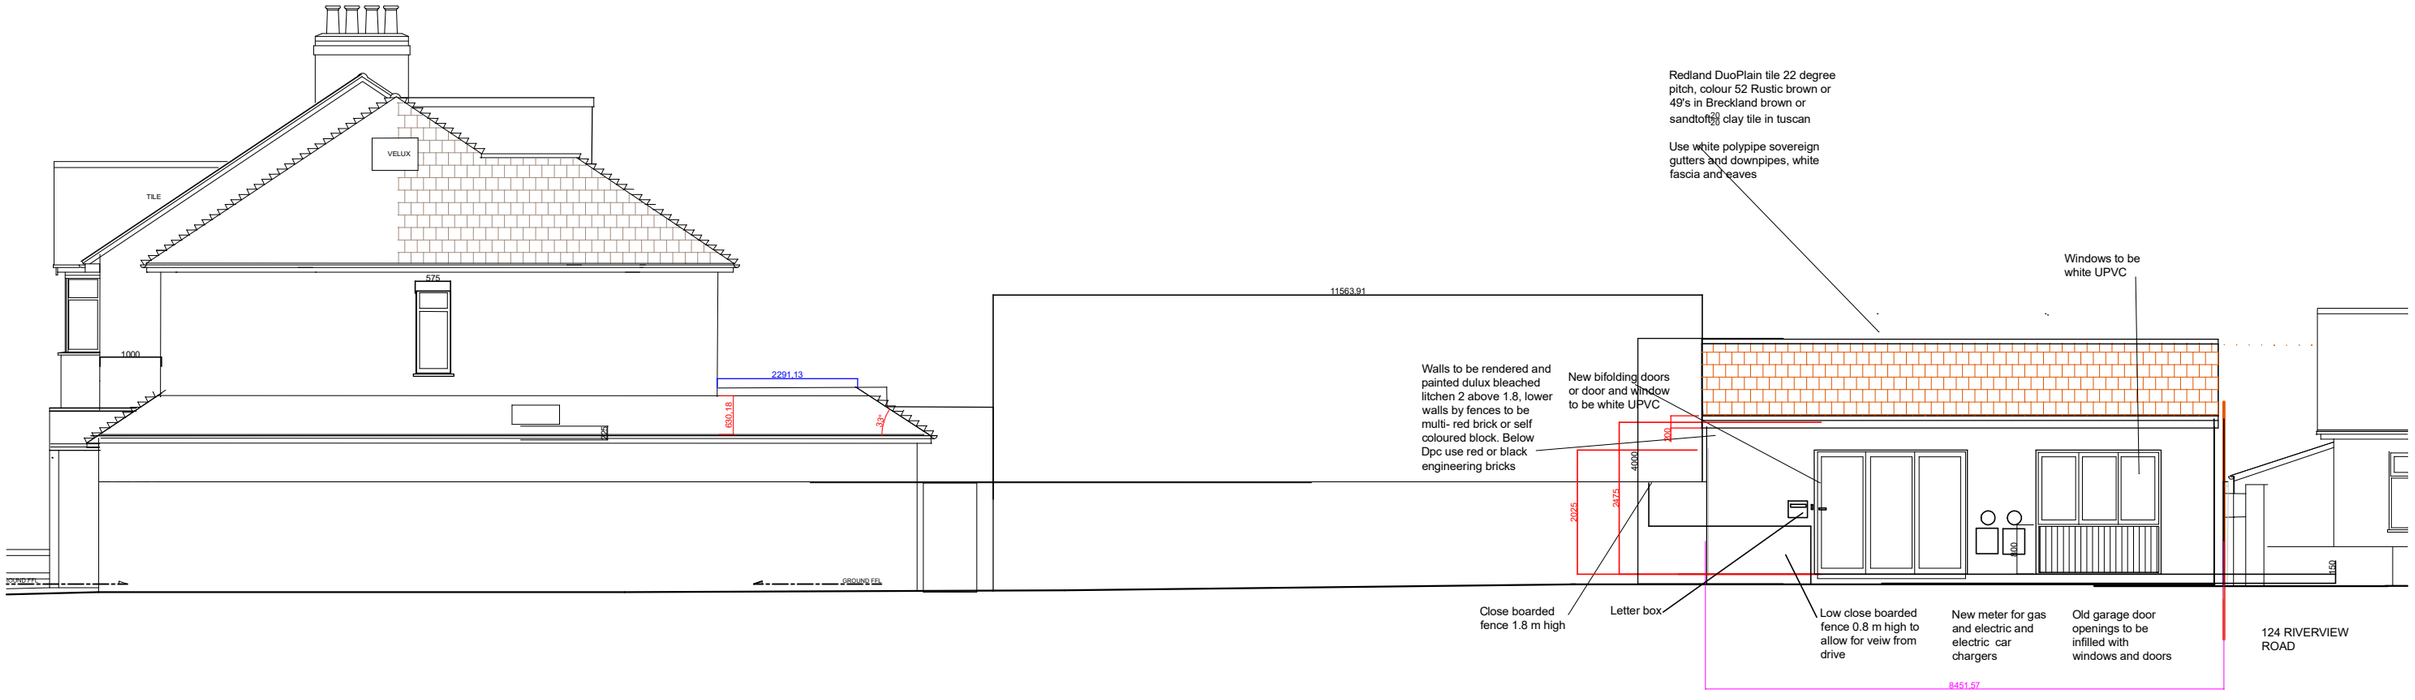
COPYRIGHT AID