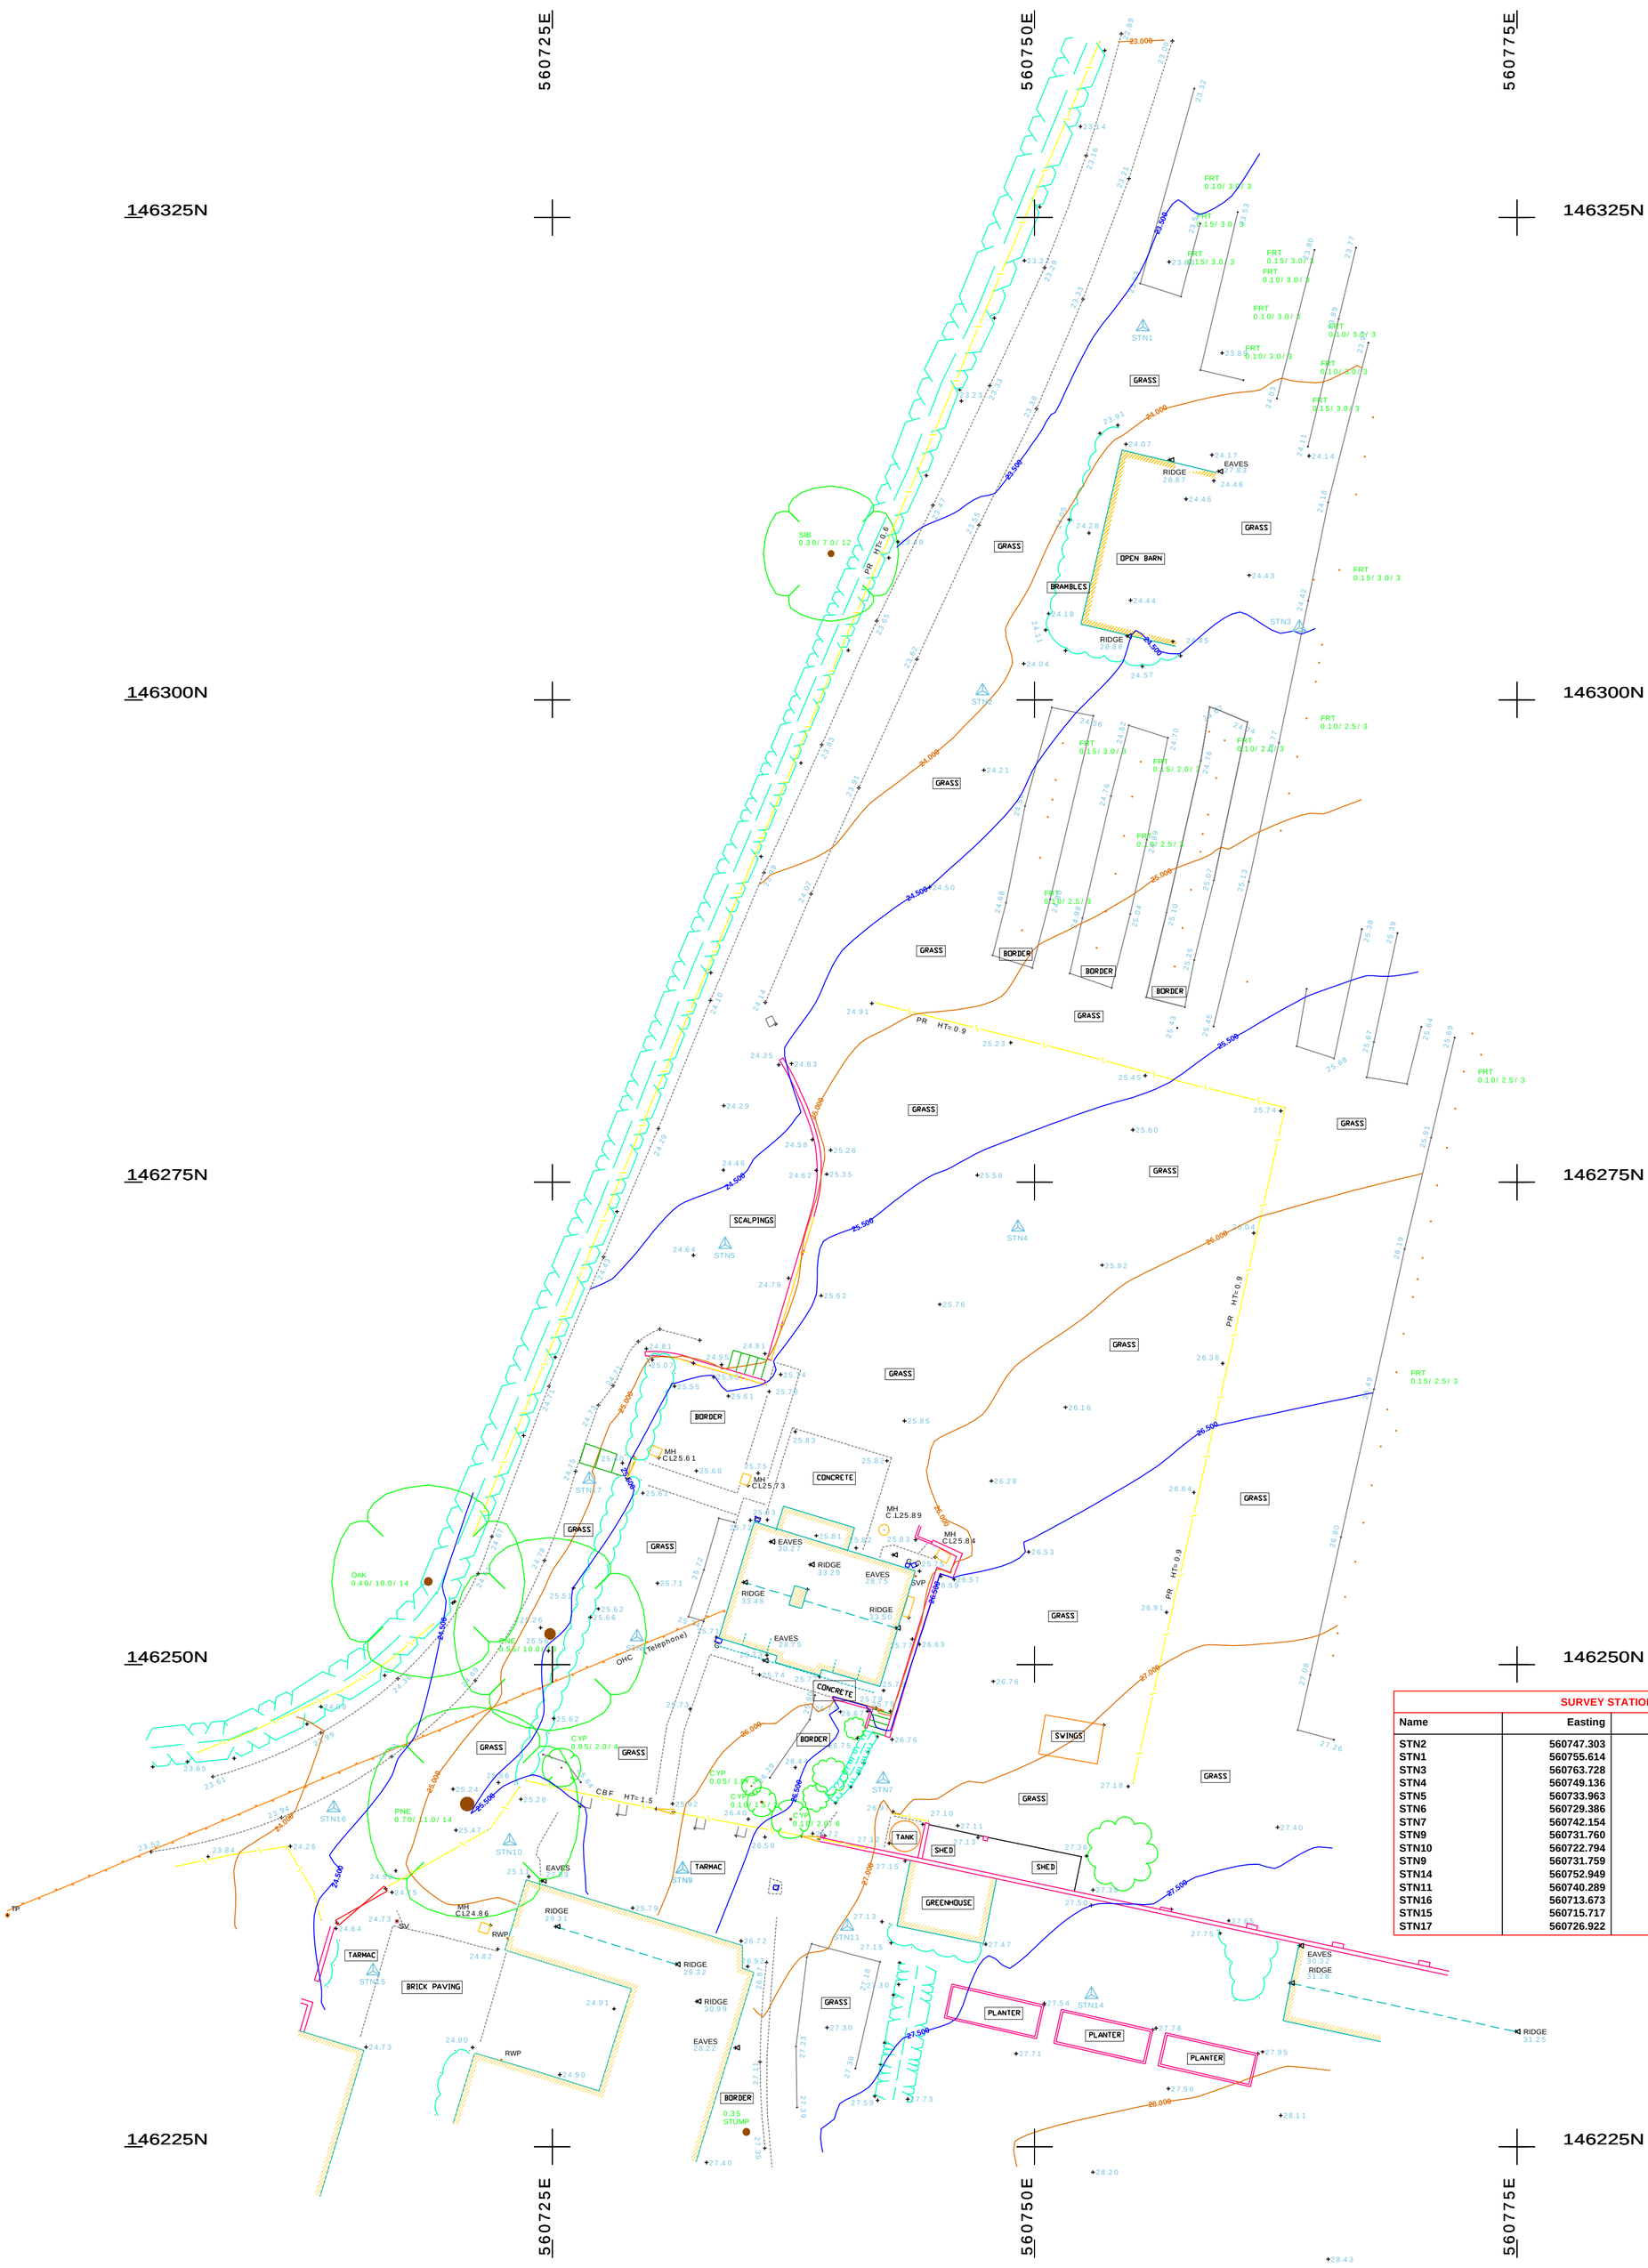

SURVEY STATIONS

Name	Easting	Northing	Height
STN2	560747.303	146300.465	24.421
STN1	560755.614	146319.329	23.992
STN3	560763.728	146303.751	24.572
STN4	560749.136	146272.663	25.838
STN5	560733.963	146271.773	24.641
STN6	560729.386	146251.426	25.854
STN7	560742.154	146244.061	26.963
STN9	560731.760	146239.396	25.991
STN10	560722.794	146240.848	25.173
STN9	560731.759	146239.396	25.992
STN14	560752.949	146232.895	27.759
STN11	560740.289	146236.435	27.044
STN16	560713.673	146242.570	24.304
STN15	560715.717	146234.112	24.727
STN17	560726.922	146259.598	25.052

NOTES

1. TREES – The tree species have been identified to the best of the surveyors knowledge, with the mean spread drawn to scale. Tree heights are approximate.
2. DRAINAGE – All drainage has been surveyed by visual inspection only and should be cross checked in critical areas.
3. FENCES – Fences shown are not necessarily legal boundaries.
4. GRID – The survey grid is based on Based on National Grid (OSGB36) co-ordinates
5. LEVELS – LEVELS RELATE TO OS GB
6. COVERS – We do our best to survey all service covers, manholes etc, but those which are overgrown, covered by vehicles etc could be overlooked. Boundaries Partnering accept no responsiblity for services, covers overlooked in this respect.

FOR USERS OF THIS DRAWING IN A DIGITAL FORMAT:
THIS DRAWING HAS BEEN SURVEYED TO A DEGREE OF ACCURACY COMMENSURATE WITH THE SCALE INDICATED IN THE TITLE PANEL AND ANY DIMENSIONS EXTRACTED SHOULD BE TREATED AS SUCH.

LEGEND

EXTENT OF VEGETATION
HEDGES
BUSH
Tree 0.4/8/12 Trunk / Canopy / Ht (Dia) (Dia) (Metres)
SINGLE GATE
DOUBLE GATE
OVERHEAD CABLE
WALL
BUILDING
ORDNANCE SURVEY BENCH MARK — OSBM Value 28.86

BOLLARD	B
BOREHOLE	BH
BUS STOP	BS
BRITISH TELECOM BOX	BT BOX
BRITISH TELECOM MANHOLE	BTMH
CABLE TELEVISION MANHOLE	CATV
FIRE HYDRANT	FH CBF H= 1.8M
FENCE	
FOOTPATH	FP
GULLY	G
LAMP POST	LP
MANHOLE	MH
POST BOX	PB
ROAD SIGN	RS
STOP VALVE	SV
SURVEY STATION	
TELEPHONE CALL BOX	TCB
TRAFFIC LIGHT	TL
TELEGRAPH POLE	TP
SPOT LEVEL	+ 28.86
COVER LEVEL	CL 28.86
INVERT LEVEL	IL 28.86
UNABLE TO LIFT	UTL
DITCH	
BANKING	
TOW	TOP OF WALL /TOP OF WINDOW

TREE LEGEND

ALDER	ALD	LIME	LIM
ASH	ASH	LOCUST	LCS
ASPEN	ASP	LONDON PLANE	LPN
BEECH	BCH	MAPLE	MPL
CEDAR	CED	OAK	OAK
CYPRESS	CYP	PINE	PNE
DEAD	DED	POPLAR	POP
ELDER	ELD	RHODODENDRONS	RDN
ELM	ELM	ROWAN	RWN
FIR	FIR	SAPLING	SAP
FRUIT	FRT	SILVER BIRCH	SIB
GOAT WILLOW	GWW	SMOOTH JAPANESE MAPLE	SJM
HAWTHORN	HAW	SPRUCE	SPR
HOLLY	HLY	SWEET CHESTNUT	SCH
HORSE CHESTNUT	HCH	SYCAMORE	SYC
HORNBEAM	HBM	WALNUT	WNT
LABURNUM	LBM	WHITEBEAM	WBM
LARCH	LAR	WILLOW	WLW
LAUREL	LRL	YEW	YEW

FENCE DESCRIPTIONS

BARBED WIRE FENCE	BWF	INTERWOVEN FENCE	IWF
CLOSE BOARD FENCE	CBF	OPEN BOARD FENCE	OBF
CORRUGATED IRON FENCE	CIF	POST AND CHAIN FENCE	PCF
CHAIN LINK FENCE	CLF	POST AND RAIL FENCE	PRF
CHESTNUT PALING	CPF	POST AND WIRE FENCE	PWF
IRON RAILINGS	IRF	WIRE MESH FENCE	WMF

Rev	Description	Drn	Chk	Date

Boundaries Partnering
Little Chestnuts
Coldharbour Lane
Punnetts Town
East Sussex
TN21 9DN
[redacted]

Client
Mr and Mrs Tennant

Project
Land to the rear of The Postern

Drawing
SURVEY

Scale @ A1	Date	Drawn by	Checked
1/200	10.03.2015	GSR	

Job No. Drg. No. Rev