01. Copyright: This drawing must not be reproduced in whole or part without written consent from Vine Architecture Studio Limited.
02. All dimensions to be checked and any discrepancies to be reported to Vine Architecture Studio prior to construction.
03. This drawing can be scaled for planning purposes only.
04. This drawing is to be read in conjunction with all relevant information and specification.
05. This drawing may contain information from other professions or third parties. Vine Architecture Studio cannot accept responsibility for the integrity or accuracy of such information.
06. If in any doubt about the information in this drawing, ask Vine Architecture Studio without delay.

Notes:
- For planning purposes only

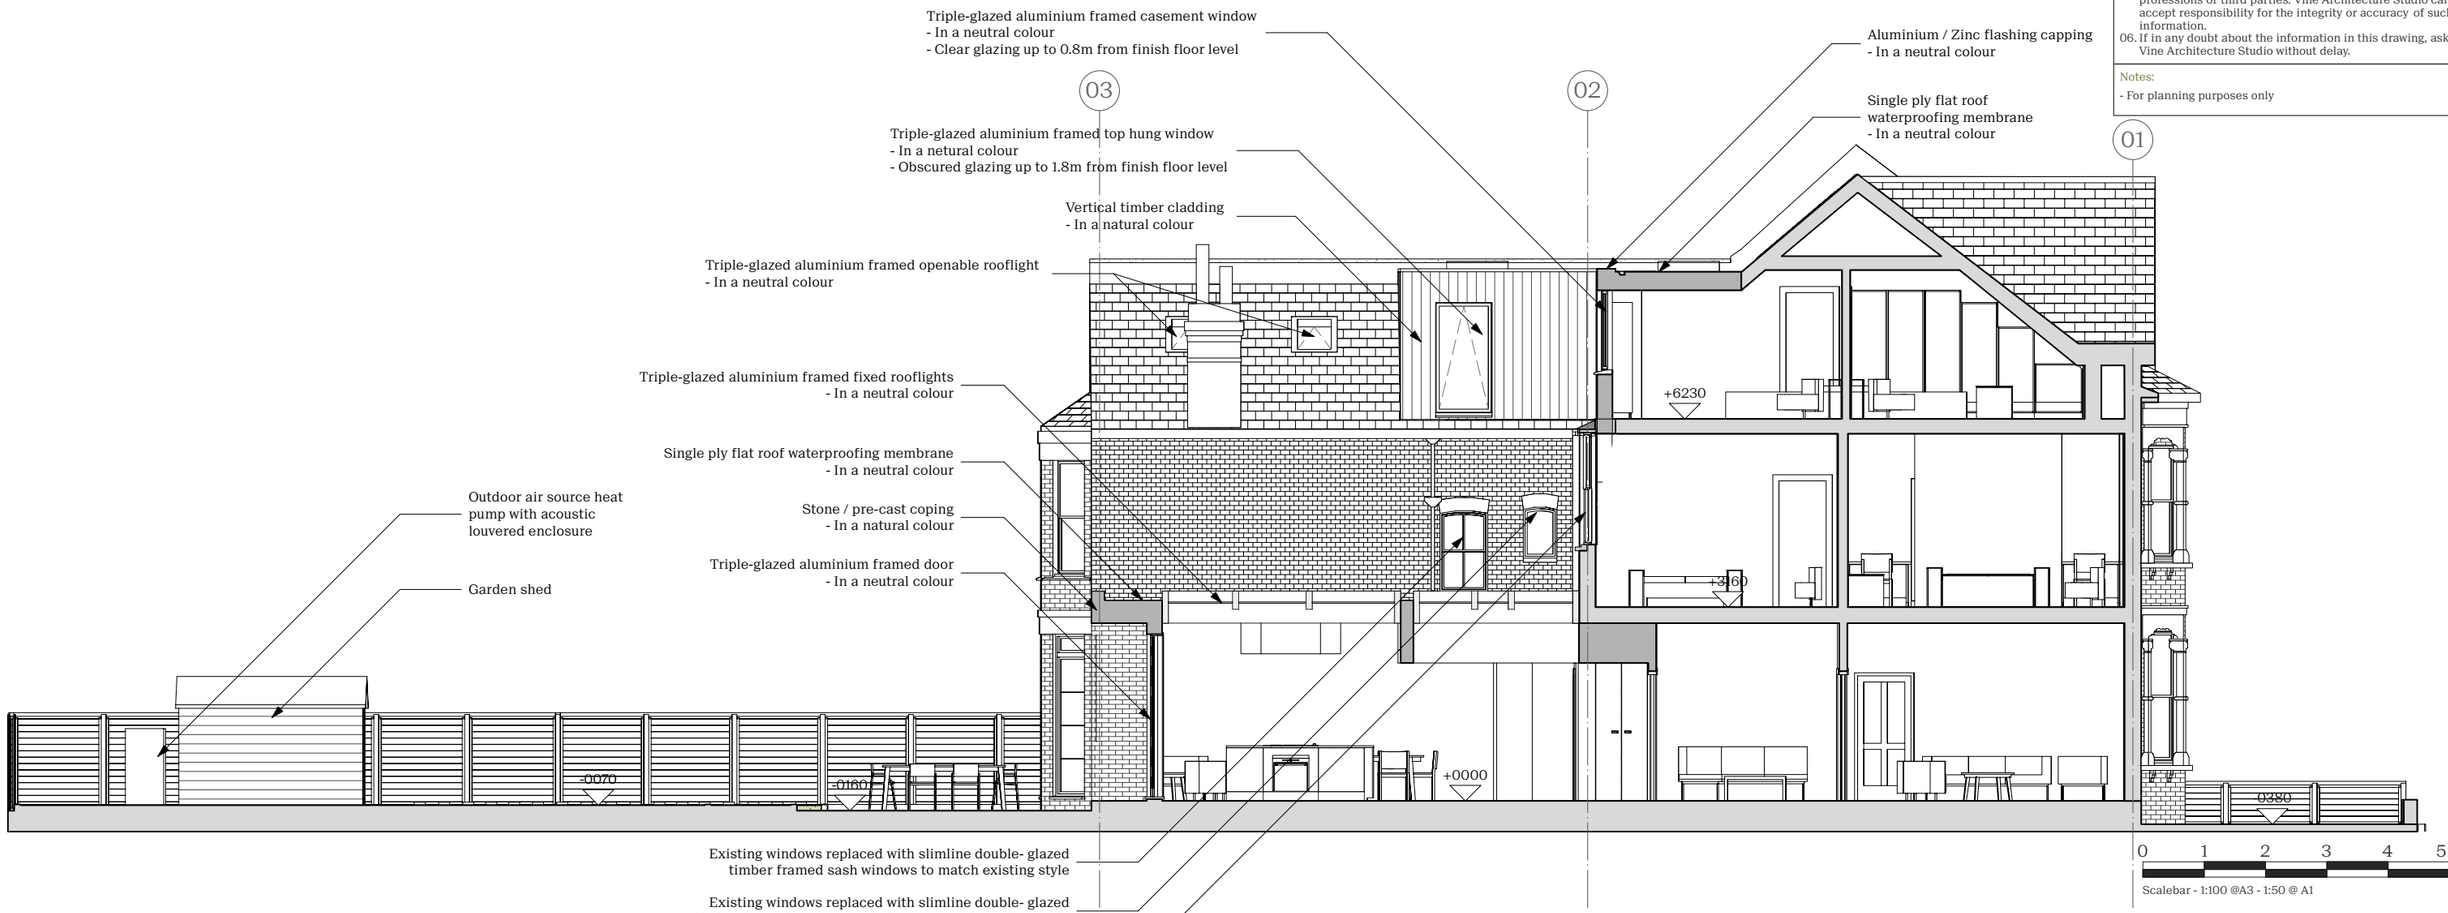

1
P1/402

Long Section 02 - Proposed
Scale: 1:100

NOT FOR CONSTRUCTION

Revision	DESCRIPTION	DATE
*	Full Planning	02/11/2023

Status	Full Planning
Issued for	Information
Drawn by	AK
Checked by	RPR
Scale	1:100 @ A3
Scale	

vine architecture studio
1st Floor, 132 Whitechapel Road
London E1 1JE
www.vinearchitecture.com
+44 (0) 2027 377 5456
studio@vinearchitecture.com

Client Name	David & Carrie Lowe
Date	02/11/2023
Project Name	40 Beckwith Road
Project Number	VINE121
Drawing Title	Proposed - Long Section 2
Drawing No	P1/402
Revision	*