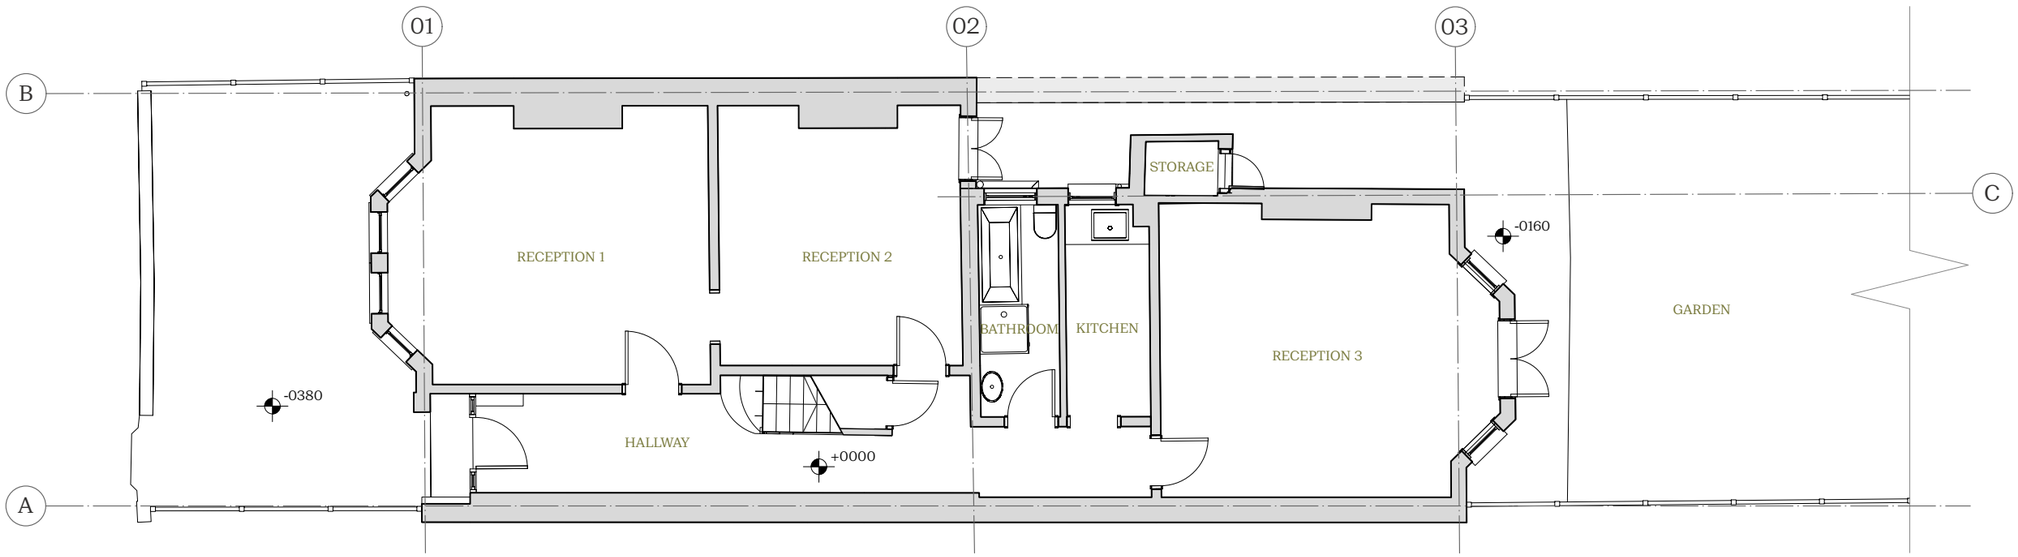

1 / E/100 Ground Floor Plan - Existing
Scale: 1:100

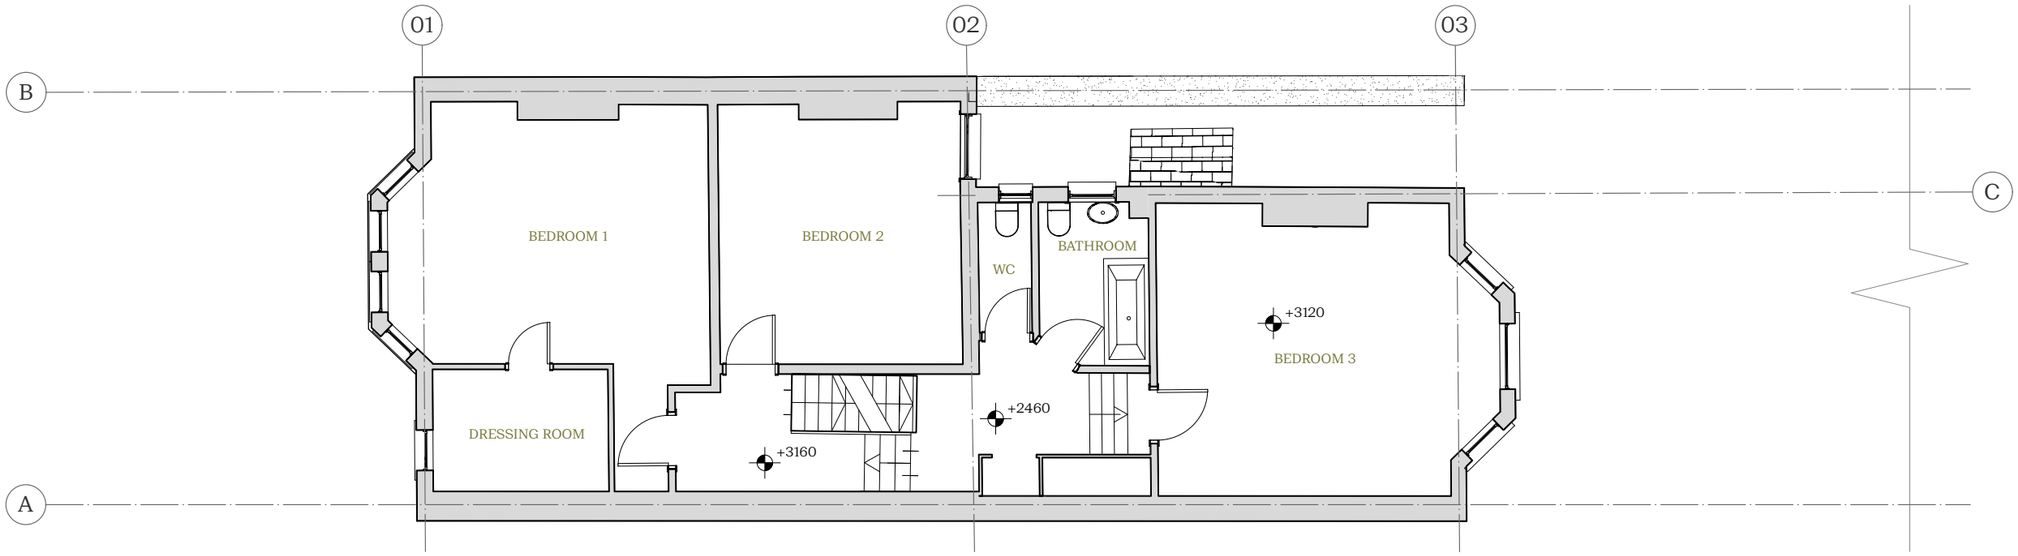

2 / E/100 First Floor Plan - Existing
Scale: 1:100

01. Copyright: This drawing must not be reproduced in whole or part without written consent from Vine Architecture Studio Limited.
02. All dimensions to be checked and any discrepancies to be reported to Vine Architecture Studio prior to construction.
03. This drawing can be scaled for planning purposes only.
04. This drawing is to be read in conjunction with all relevant information and specification.
05. This drawing may contain information from other professions or third parties. Vine Architecture Studio cannot accept responsibility for the integrity or accuracy of such information.
06. If in any doubt about the information in this drawing, ask Vine Architecture Studio without delay.

Notes:
- For planning purposes only

N

0 1 2 3 4 5m

Scalebar - 1:100 @A3 - 1:50 @ A1

NOT FOR CONSTRUCTION

Revision	DESCRIPTION	DATE
*	Full Planning	02/11/2023

Status: Full Planning
Issued for: Information
Drawn by: AK
Checked by: RPR
Scale: 1:100 @ A3
Scale:

vine architecture studio
1st Floor, 132 Whitechapel Road
London E1 1JE
www.vinearchitecture.com
+44 (0) 2027 377 5456
studio@vinearchitecture.com

Client Name: David & Carrie Lowe
Date: 02/11/2023
Project Name: 40 Beckwith Road
Project Number: VINE121
Drawing Title: Existing - GF & 1F Plan
Drawing No: E/100
Revision: *