T0718

- This drawing is the copyright of HNW Architects Ltd Registered No. 3589904
- All dimensions must be verified on site prior to construction.
- Do not scale this drawing except for Planning Application purposes.
- Ordnance Survey Licence No. 100000200
- Only PDF issues of this drawing are controlled. All other formats of this drawing (e.g. .dwg Autocad or .rvt Revit files) are un-controlled and are used at your own risk.
- This drawing must not be copied, transmitted or passed to a third party, without written consent.

Rev	Amendments	by	chkd	Date
P1	North Elevation Added	BR	KW	30/07/19

East Elevation

EXISTING CONSERVATORY

EXISTING BUILDING

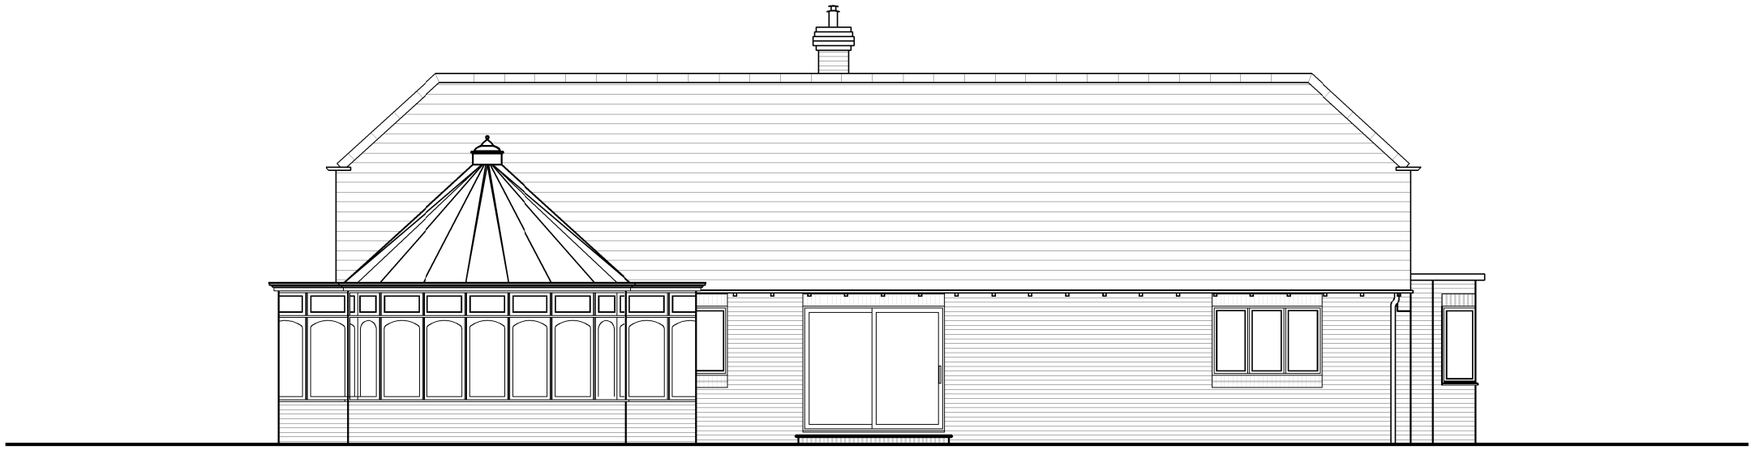

South Elevation

EXISTING BUILDING

North Elevation

EXISTING BUILDING

0m 500mm 1m 2.5m 5m

Scale 1:100

Project
Rookmore Farm Extension

Drawn By	Checked By	HNW Project No.	Date Created
BR	KW	19018	MAY 2019

Scale
A3- 1:100

Drawing Title
Existing Elevations

Drawing Status	Revision
PLANNING	P1

Drawing Number
19018-HNW-ZZ-ZZ-DR-A-1300

61 North Street, Chichester, West Sussex, PO19 1NB

hnw architects