THIS DRAWING IS THE COPYRIGHT
OF HCD ARCHITECTURE. DO NOT COPY
OR REPRODUCE WITHOUT THE WRITTEN
CONSENT OF HCD ARCHITECTURE
DO NOT SCALE FROM THIS DRAWING

DRAWING STATUS

DRAWING STATUS
P PRELIMINARY
T TENDER
D DESIGN
PI PLANNING
BR BUILDING REGULATIONS
C CONSTRUCTION
AB AS BUILT

DRAWING STATUS	REVISION	DATE	DESCRIPTION	BY
PI	A	10/18	LAYOUT AMENDED	RDS

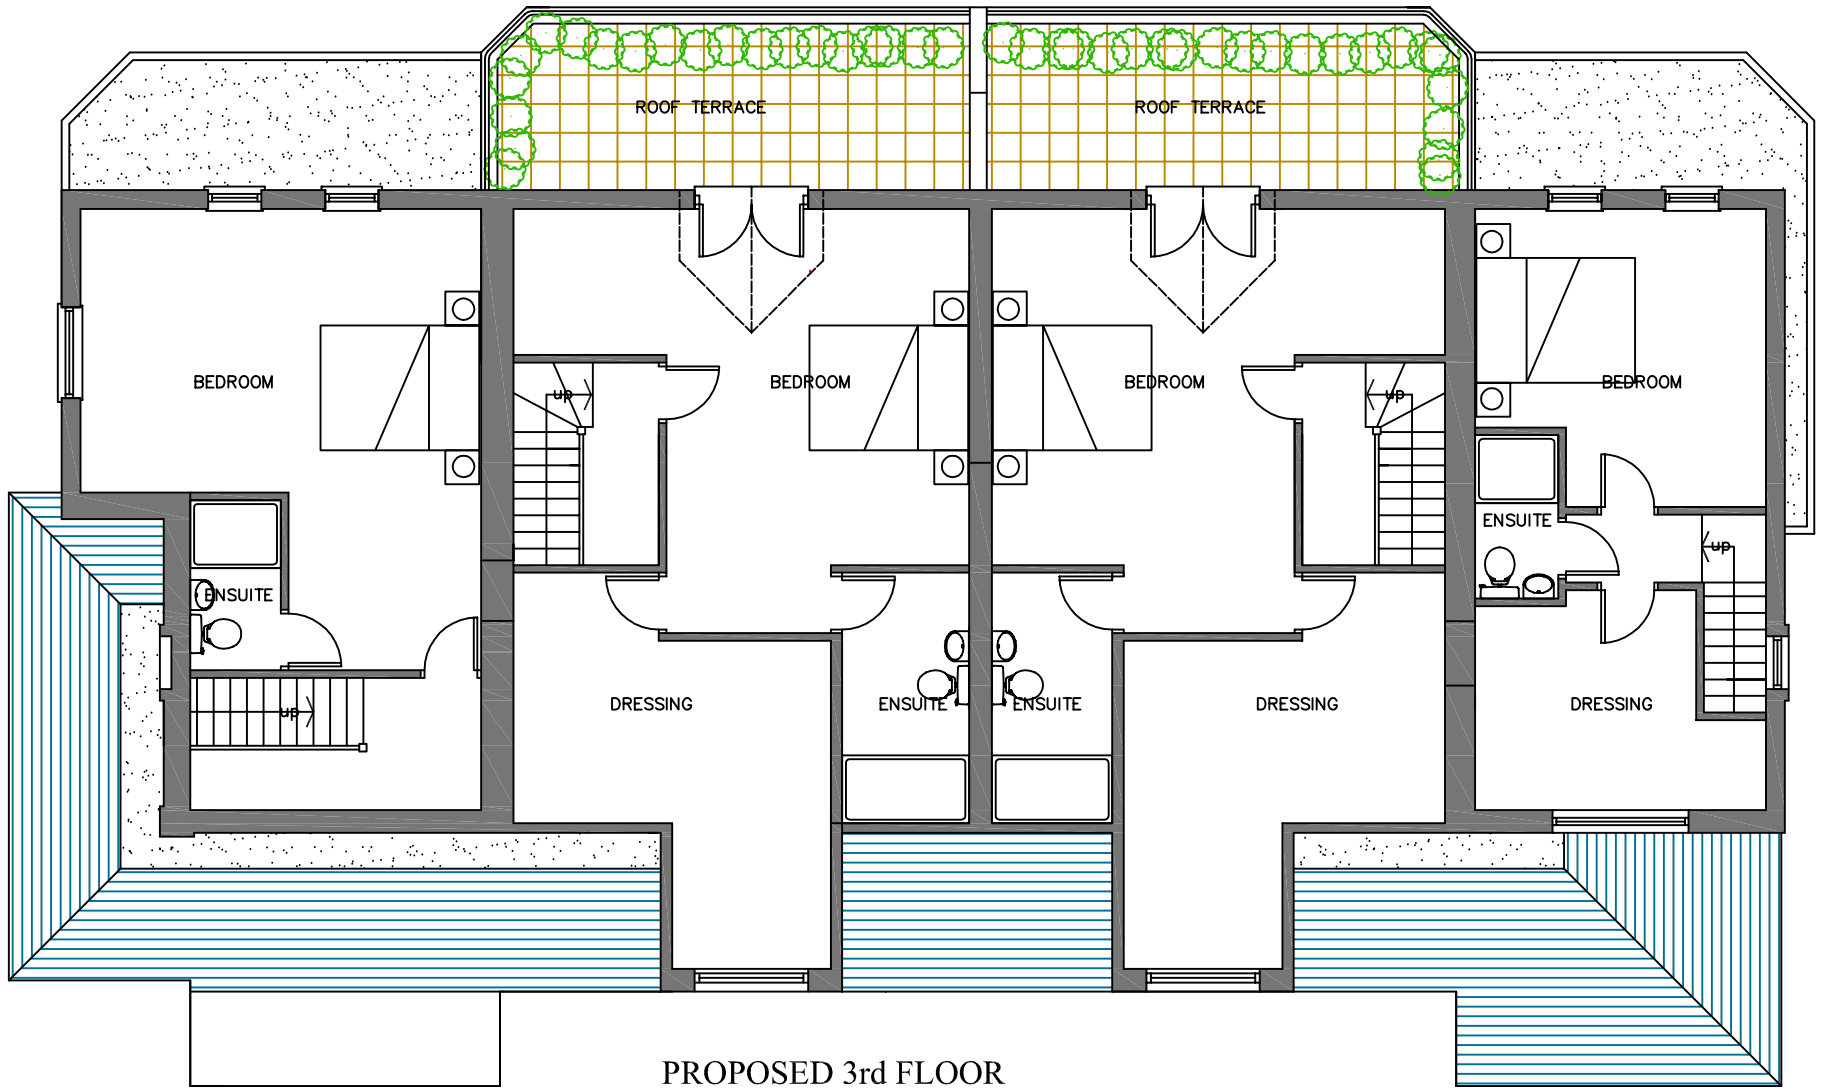

PROPOSED 3rd FLOOR

Client
MR. P RYAN

Project Title
PROPOSED RESIDENTIAL REDEVELOPMENT
'SRINGVALE HOTEL' SEAVIEW
ISLE OF WIGHT

Drawing Title	Scale
PROPOSED THIRD FLOOR PLAN	1:100 @ A3

Job No.	Drawing No.	Rev
18/75	07	A

hcd architecture
The Coach House, 12 College Road, Bromsgrove
tel & fax 01527 880196