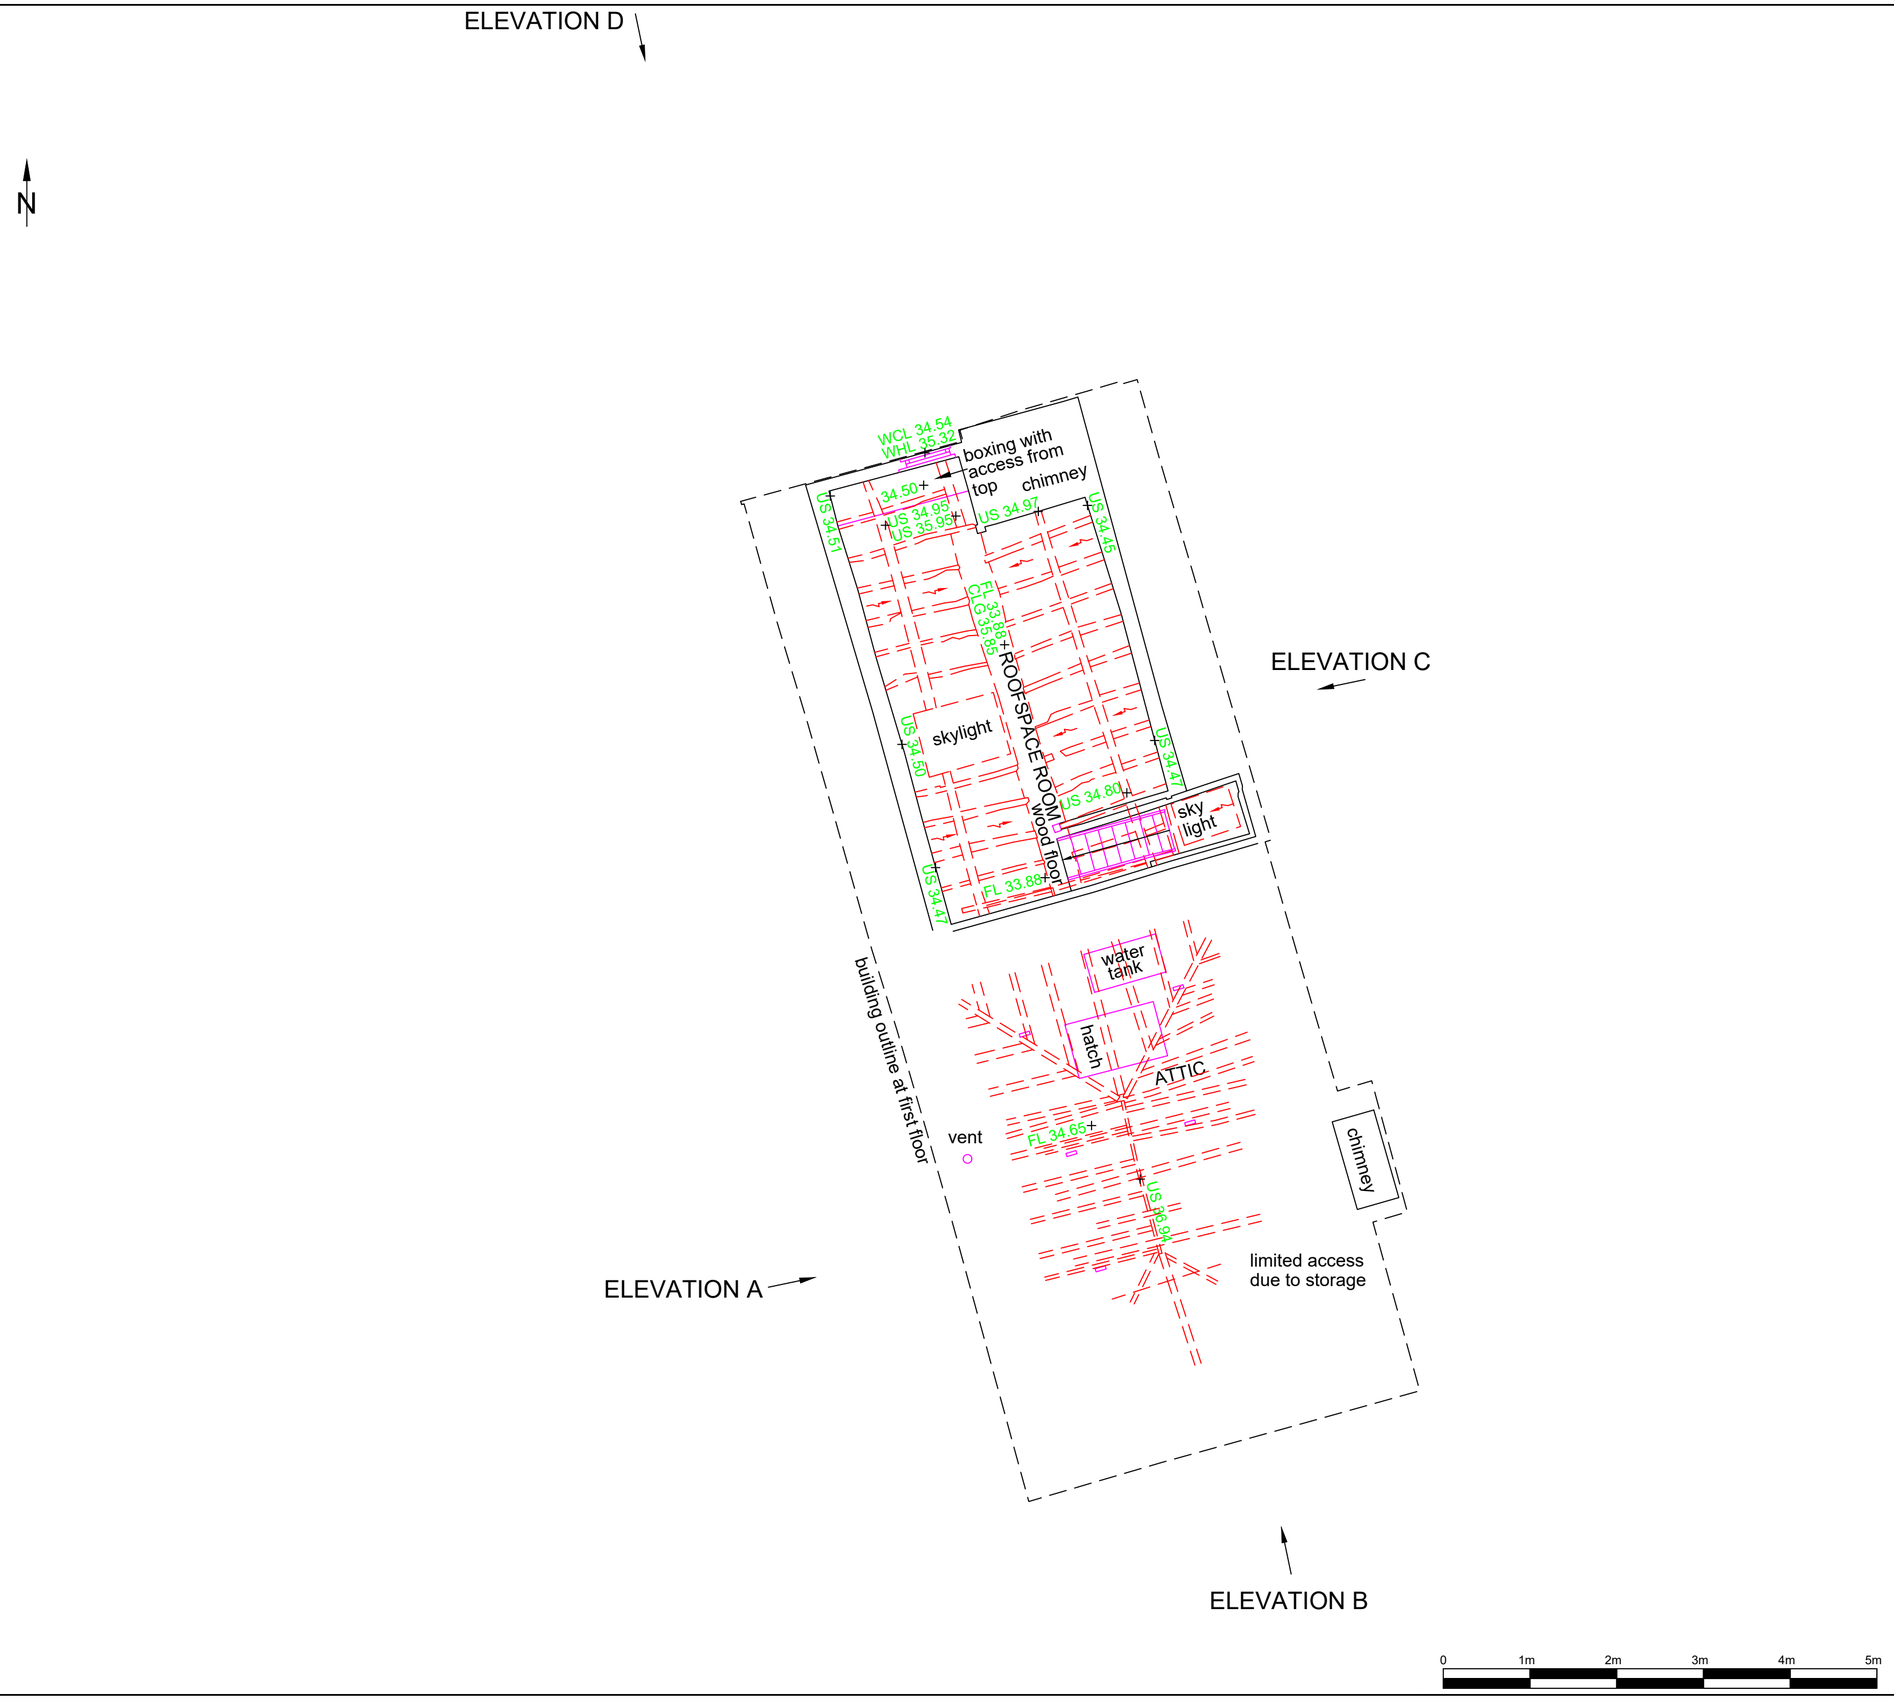

LEGEND

CLG	CEILING LEVEL
DP	DOWN PIPE
DHL	DOOR HEAD LEVEL
FL	FLOOR LEVEL
HWT	HOT WATER TANK
IC	INSPECTION COVER
SVP	SOIL VENT PIPE
RWP	RAINWATER PIPE
SCLG	SUSPENDED CEILING
SV	STOP VALVE
SVP	SOIL VENT PIPE
TOW	TOP OF WALL
US	UNDERSIDE LEVEL
USB	UNDERSIDE OF BEAM
WCL	WINDOW CILL LEVEL
WHL	WINDOW HEAD LEVEL
	CEILING\ROOF SLOPE UP

NOTES

1. ALL LEVELS RELATED TO ORDNANCE SURVEY DATUM DERIVED FROM STATIC GPS OBSERVATIONS.
2. SURVEY GRID IS RELATED TO ORDNANCE SURVEY DATUM AND DERIVED FROM STATIC GPS OBSERVATIONS,WITH A SCALE FACTOR OF 1.

ANSurveys Ltd
3 Sleigh Road, Sturry, Kent, CT2 0HR
Tel. 01227 710316
email. alan@ansurveys.co.uk
WWW.ansurveys.co.uk

Drawing Title

ATTIC & ROOFSPACE PLAN OF
DUKE HOUSE, CHURCH HILL,
HARBLEDOWN, KENT, CT2 9AF

Client

MR & MRS DUDDY

Drawing Number	4
Original Sheet Size	A2 AT 1/50
Drawn By: A.NICHOLSON	Cad Filename DUKES HOUSE FINAL.dwg
Date : 23rd APRIL 2022	Revision :