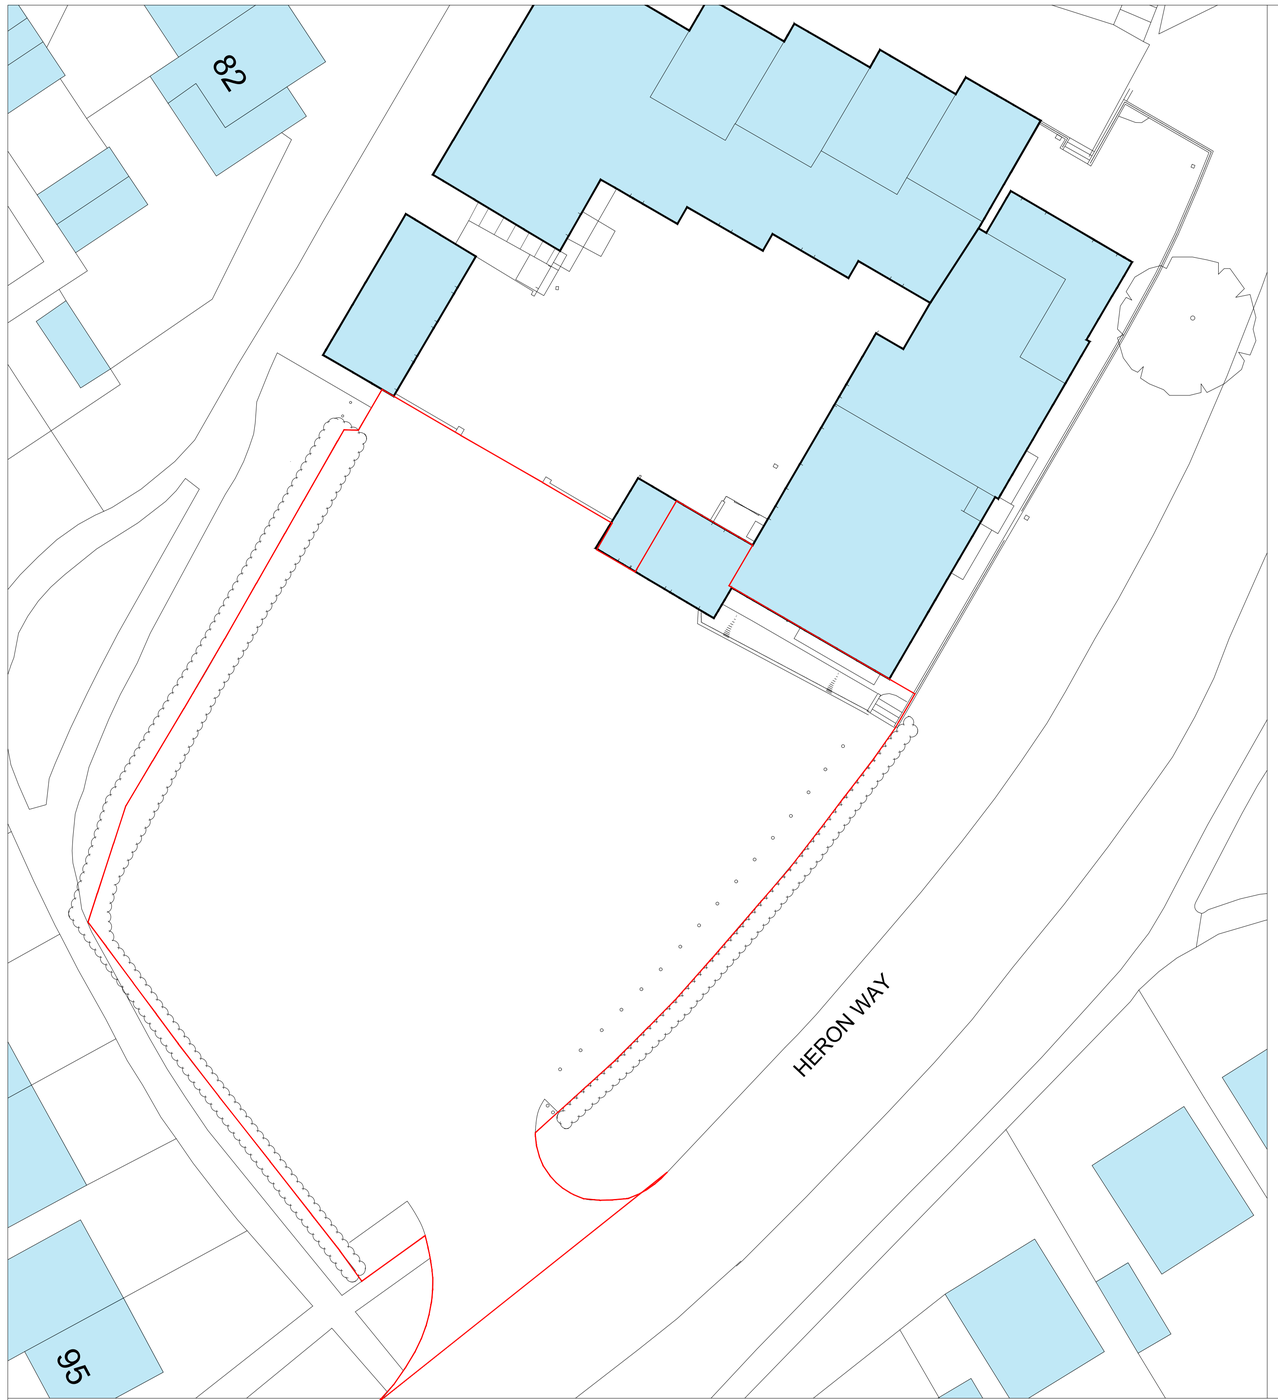

Existing Site Plan 1:200

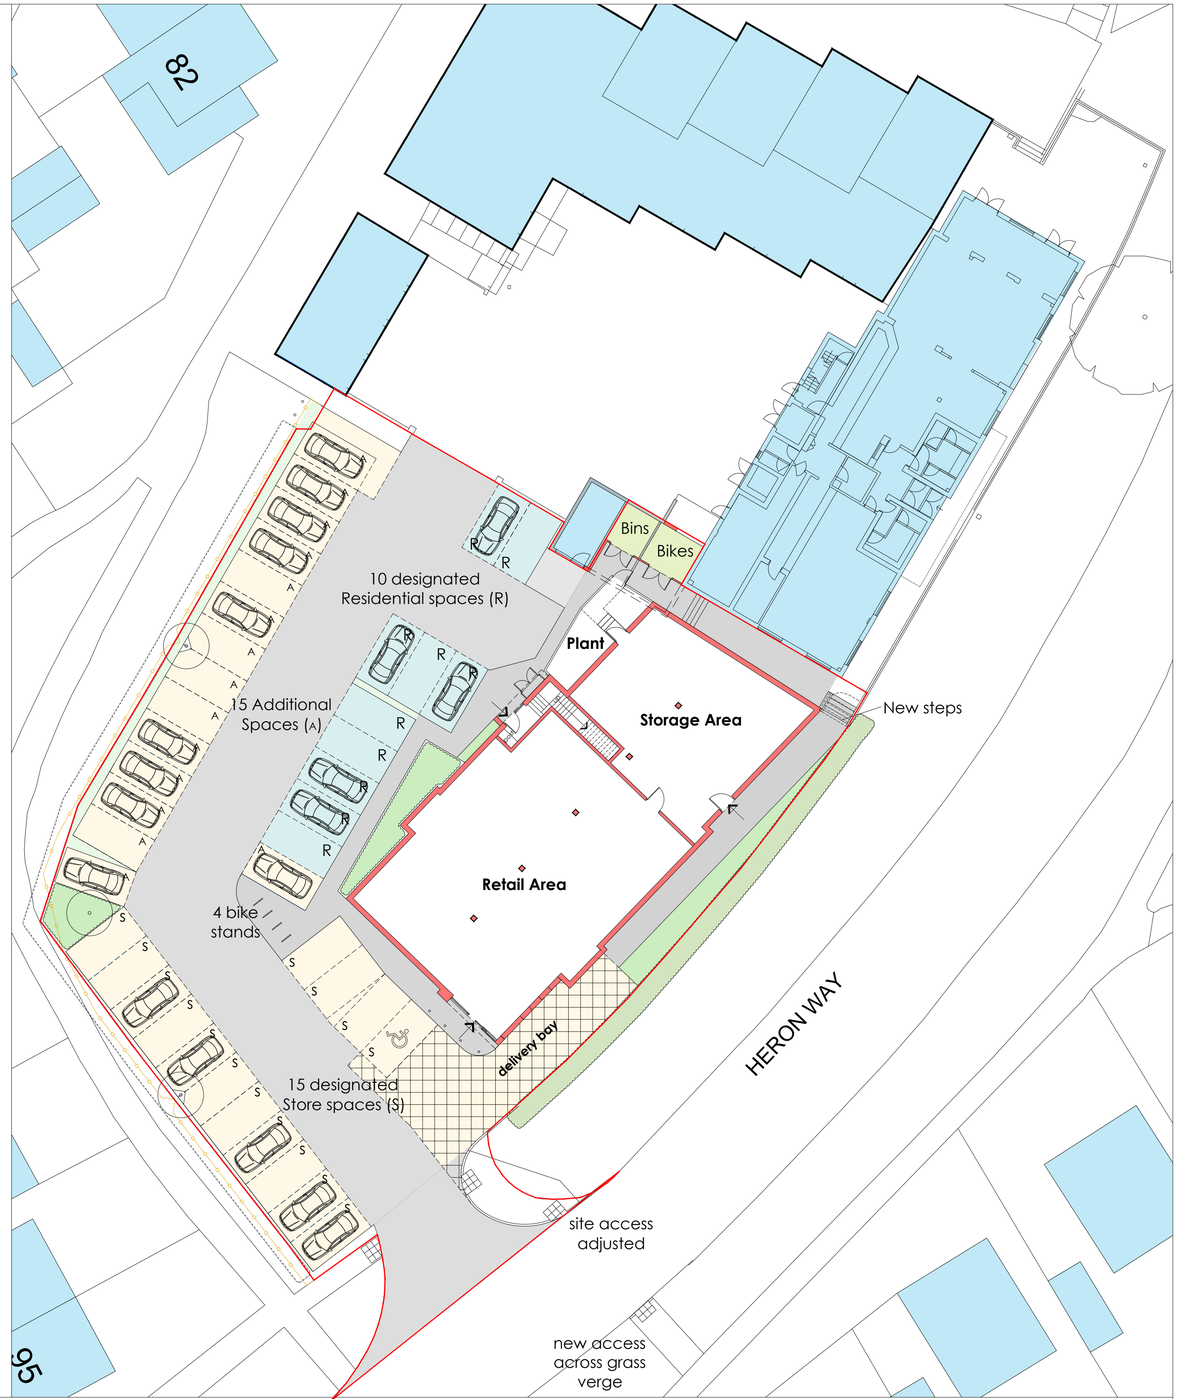

Proposed Site Plan 1:200

Tarmac finish; refer to landscape design

New trees; refer to landscape design

planting; grass and feature planting

Parking bays in differing paving colours; each use type to have a different colour

New Trees; additional where possible

North

Existing Location Plan 1:1250

NOTES
The content of the drawing remain the copyright of UAN and can not be used without consent

U | A | N

revision	description	drawn	date
K	Revised Bollard positions and amount	LB	14.11.23
J	ATM removed / Windows removed / bollards to delivery removed / boundary design to match Landscape Arch design	MG	26.09.23

client: **Green City Homes**
address: Heron Way, Chipping Sodbury
Retail / Residential Development
proj no.: 21-140

drawn: JEK
checked: MG
date: 27.08.2021
status: Planning

scale: 1:200 / 1:1250
size: A1
title: **Existing** Site / Location Plan
Proposed Site Plan
dwg no.: **21-140-01**
revision: K