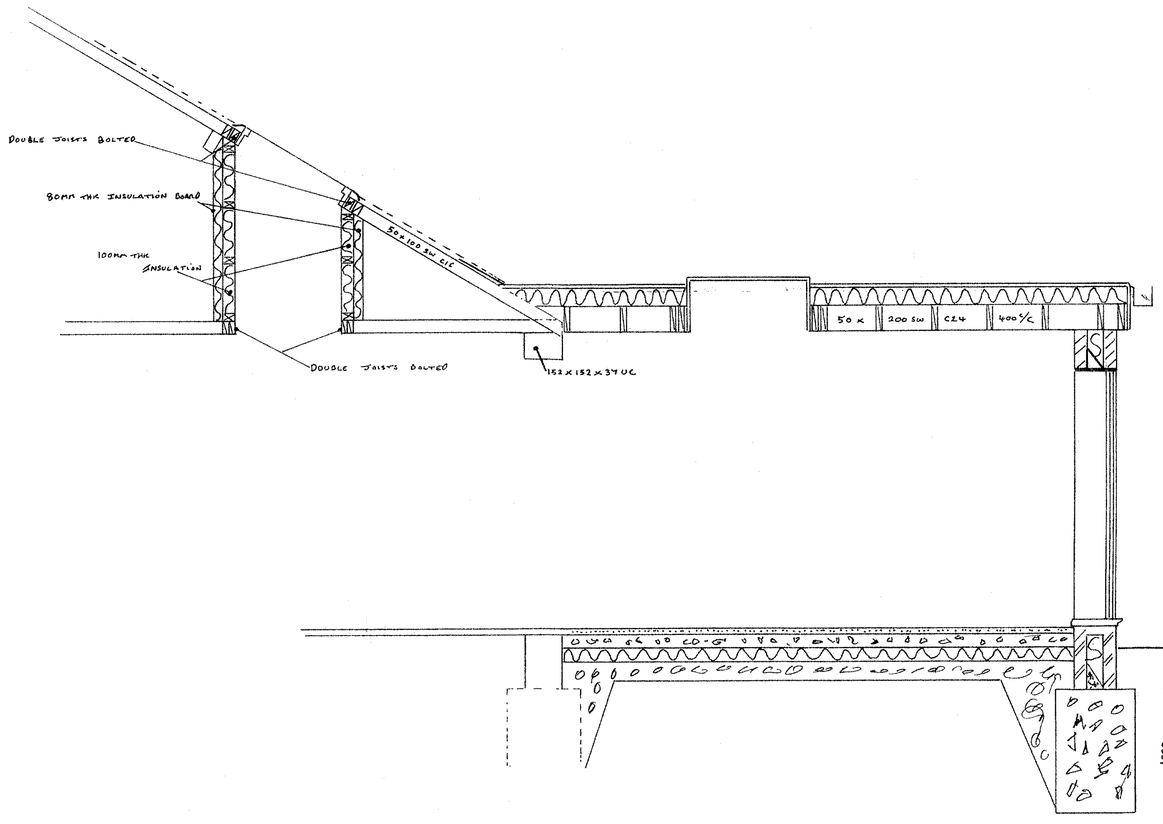

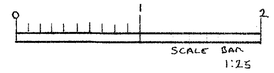

NOTES:
All dimensions must be checked on site and not scaled from this drawing.

A		
	Date	Revisions

© copyright

SEVENOAKS DISTRICT COUNCIL
31 OCT 2023
COMMUNITY & PLANNING SERVICES

Client

Job Title
46 AND 48
GREEN COURT RD
CROCKENHILL
BR8 8HE

Drawing Title
SECTION

Scale 1:25

Date OCT 2023 | Drawn By A.L.E

Drawing No. JAMES/WEN BOURNE/SEVEN | Rev.

FVRepro Ltd
T: 01322 227 672 E: info@fvrepro.co.uk

841mm x 594mm A1