1 Proposed North Elevation
1 : 100

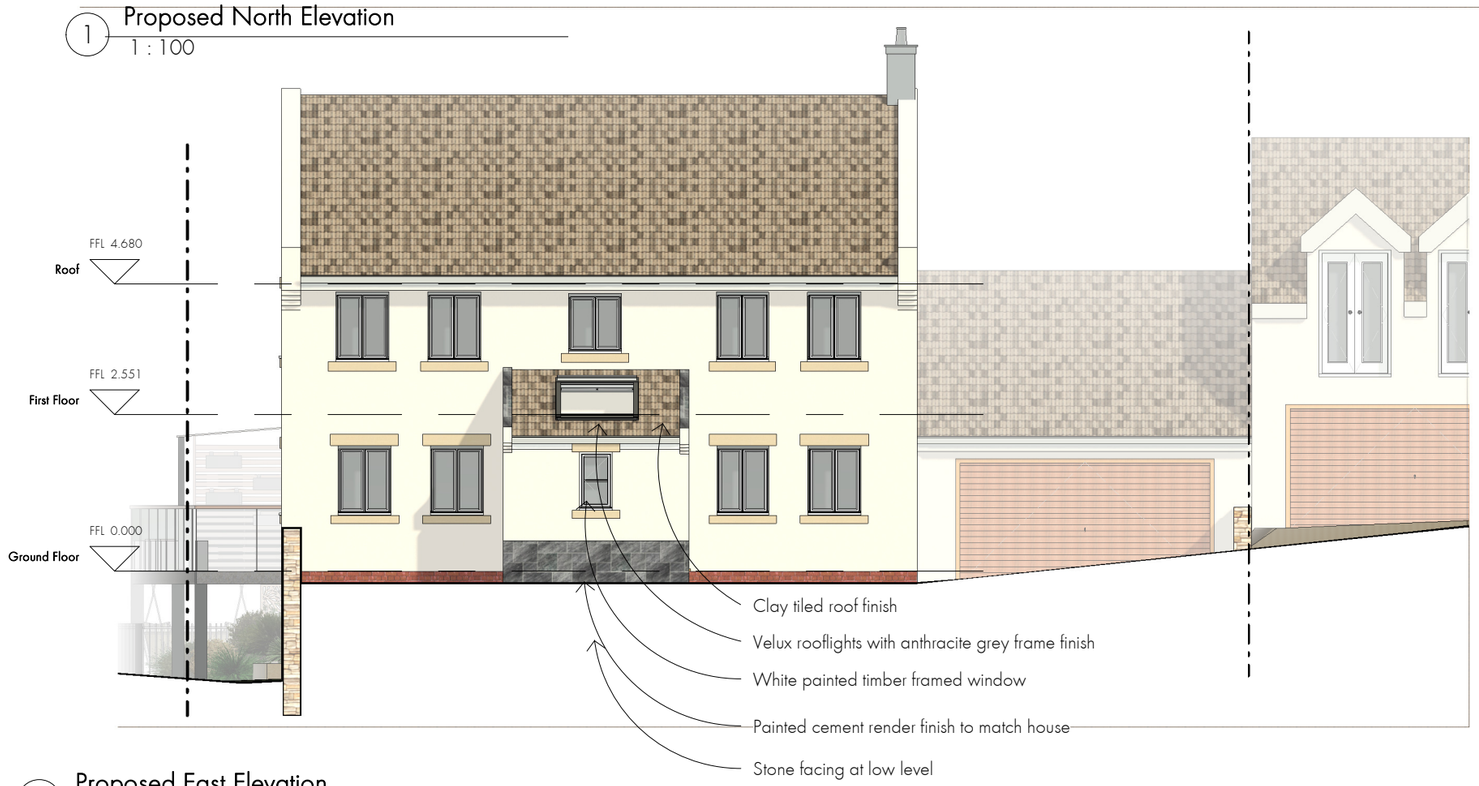

2 Proposed East Elevation
1 : 100

0m 10m

No.	Description	Date

LAWRENCE DUCK
ARCHITECTURE
e: contact@lawrenceduck.co.uk
m: 07425152671

Theynes Croft

Proposed Elevations 01

Project number	100
Date	07/11/2023 16:25:01
Drawn by	LD
Checked by	-
Drawing no	S07
Scale	1 : 100
Paper size	A3