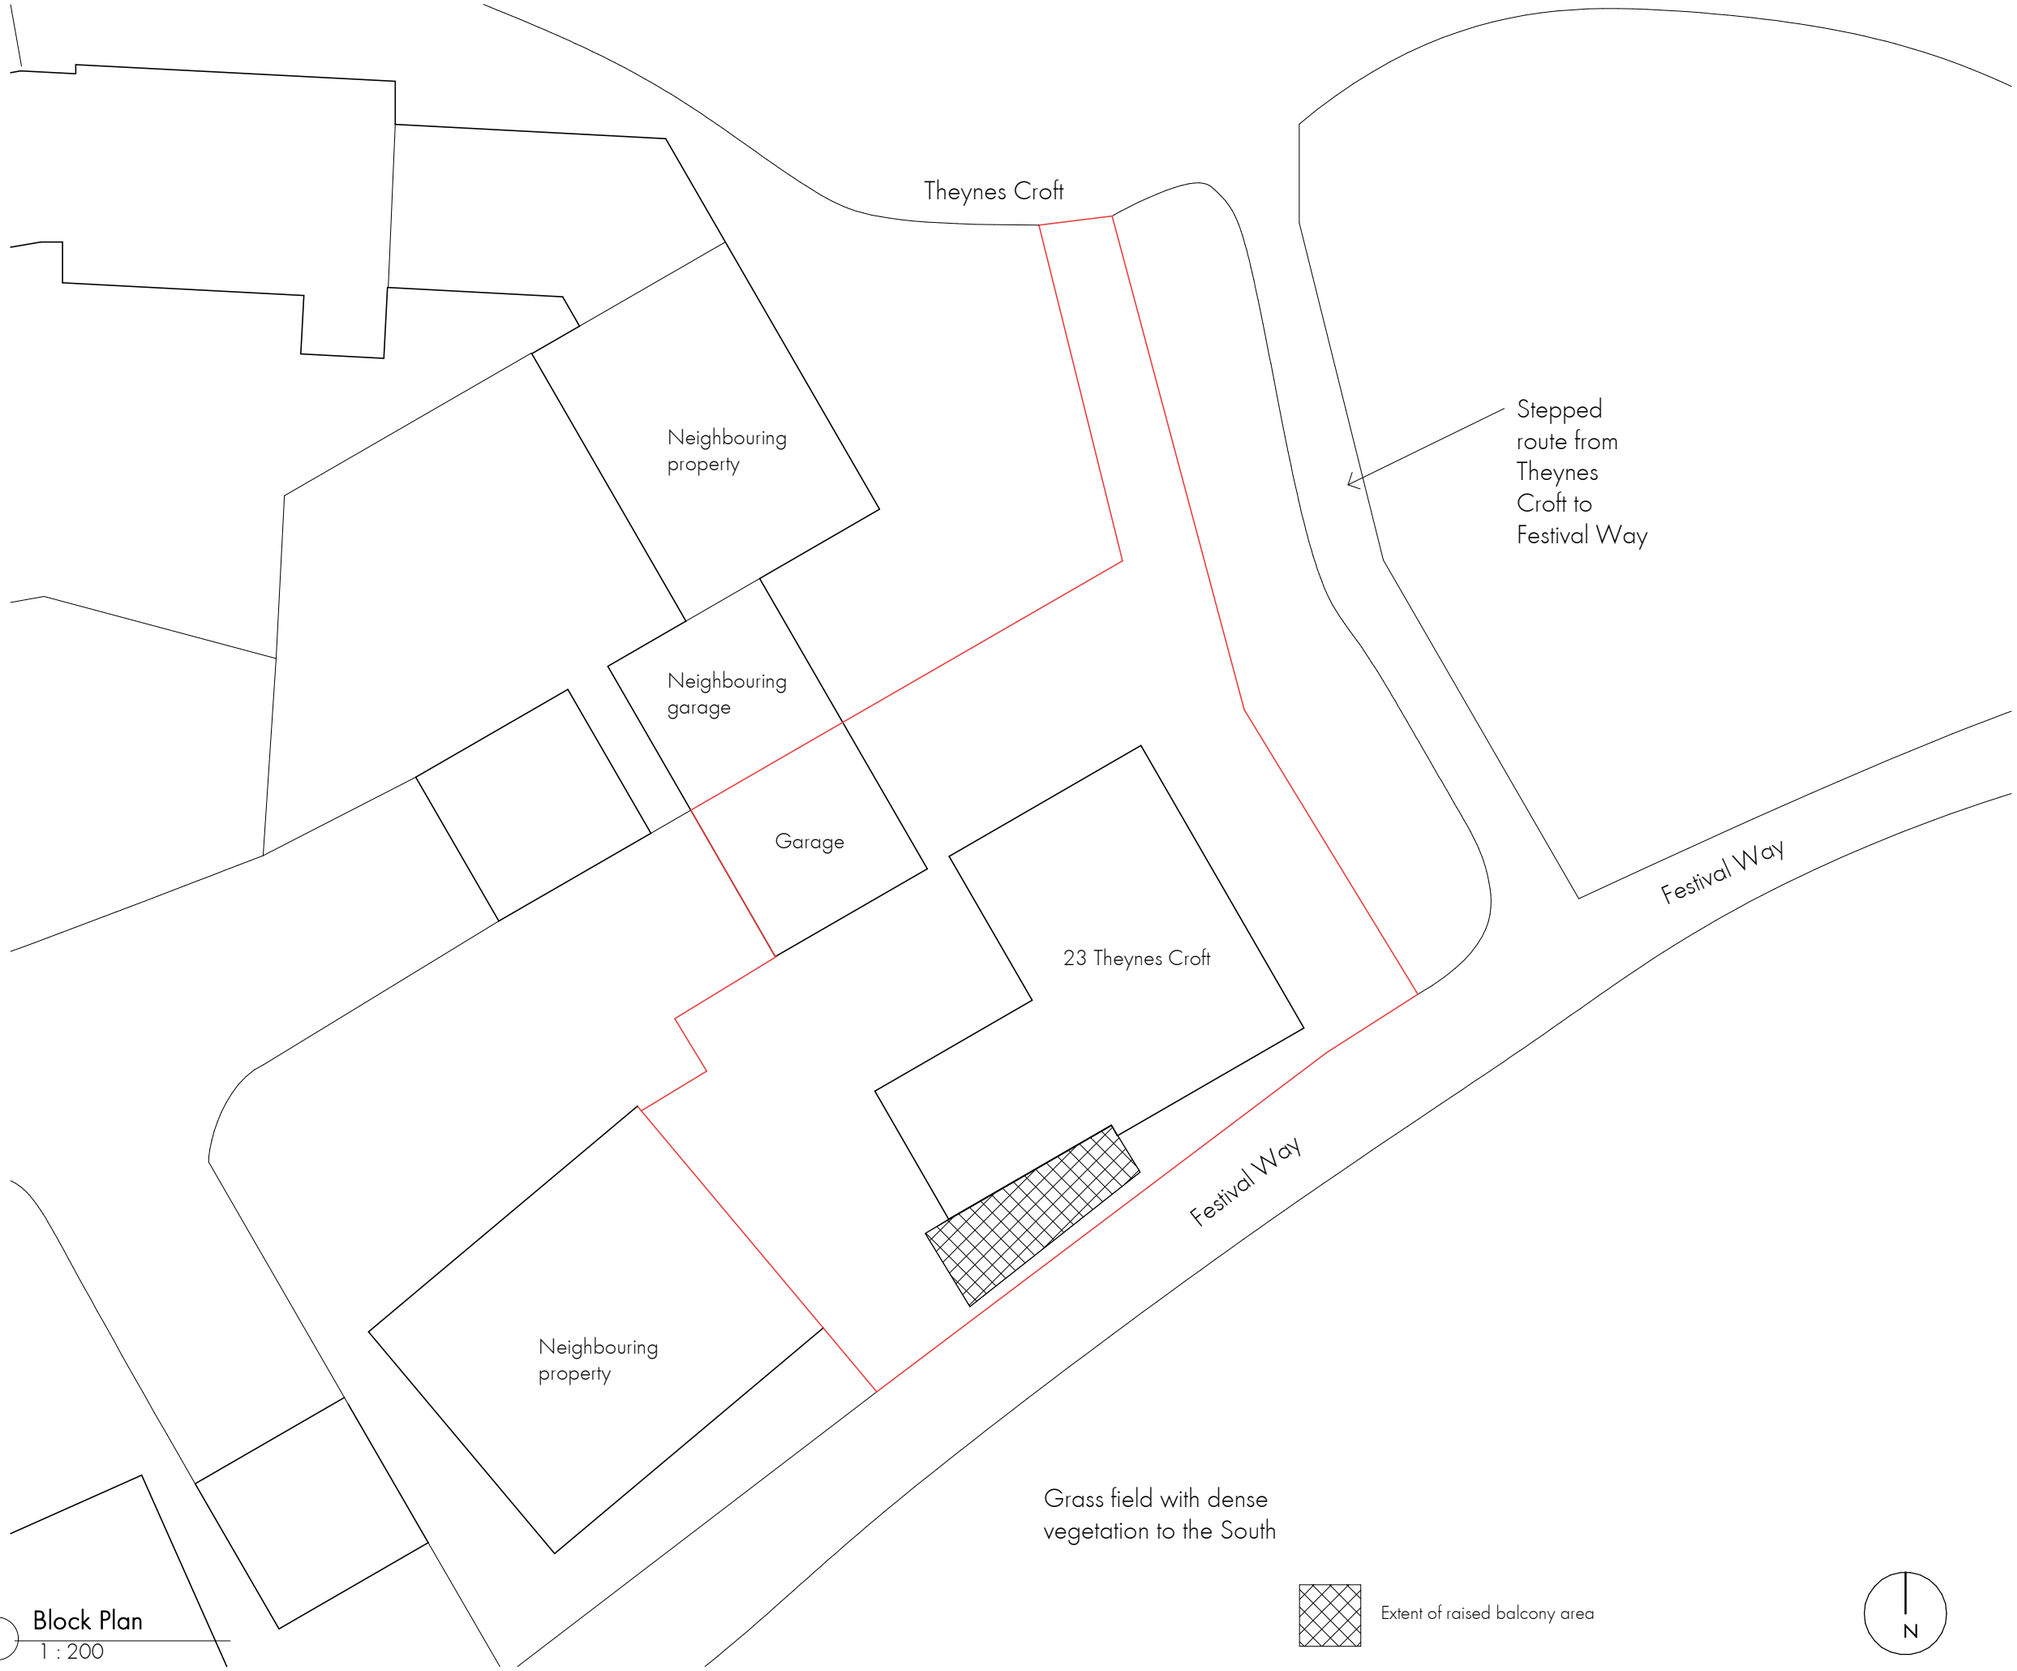

1 Block Plan
1 : 200

No.	Description	Date

LAWRENCE DUCK
ARCHITECTURE
e: contact@lawrenceduck.co.uk
m: 07425152671

Theynes Croft

Block Plan

Project number	100
Date	07/11/2023 16:15:53
Drawn by	LD
Checked by	-
Drawing no	G02
Scale	1 : 200
Paper size	A3