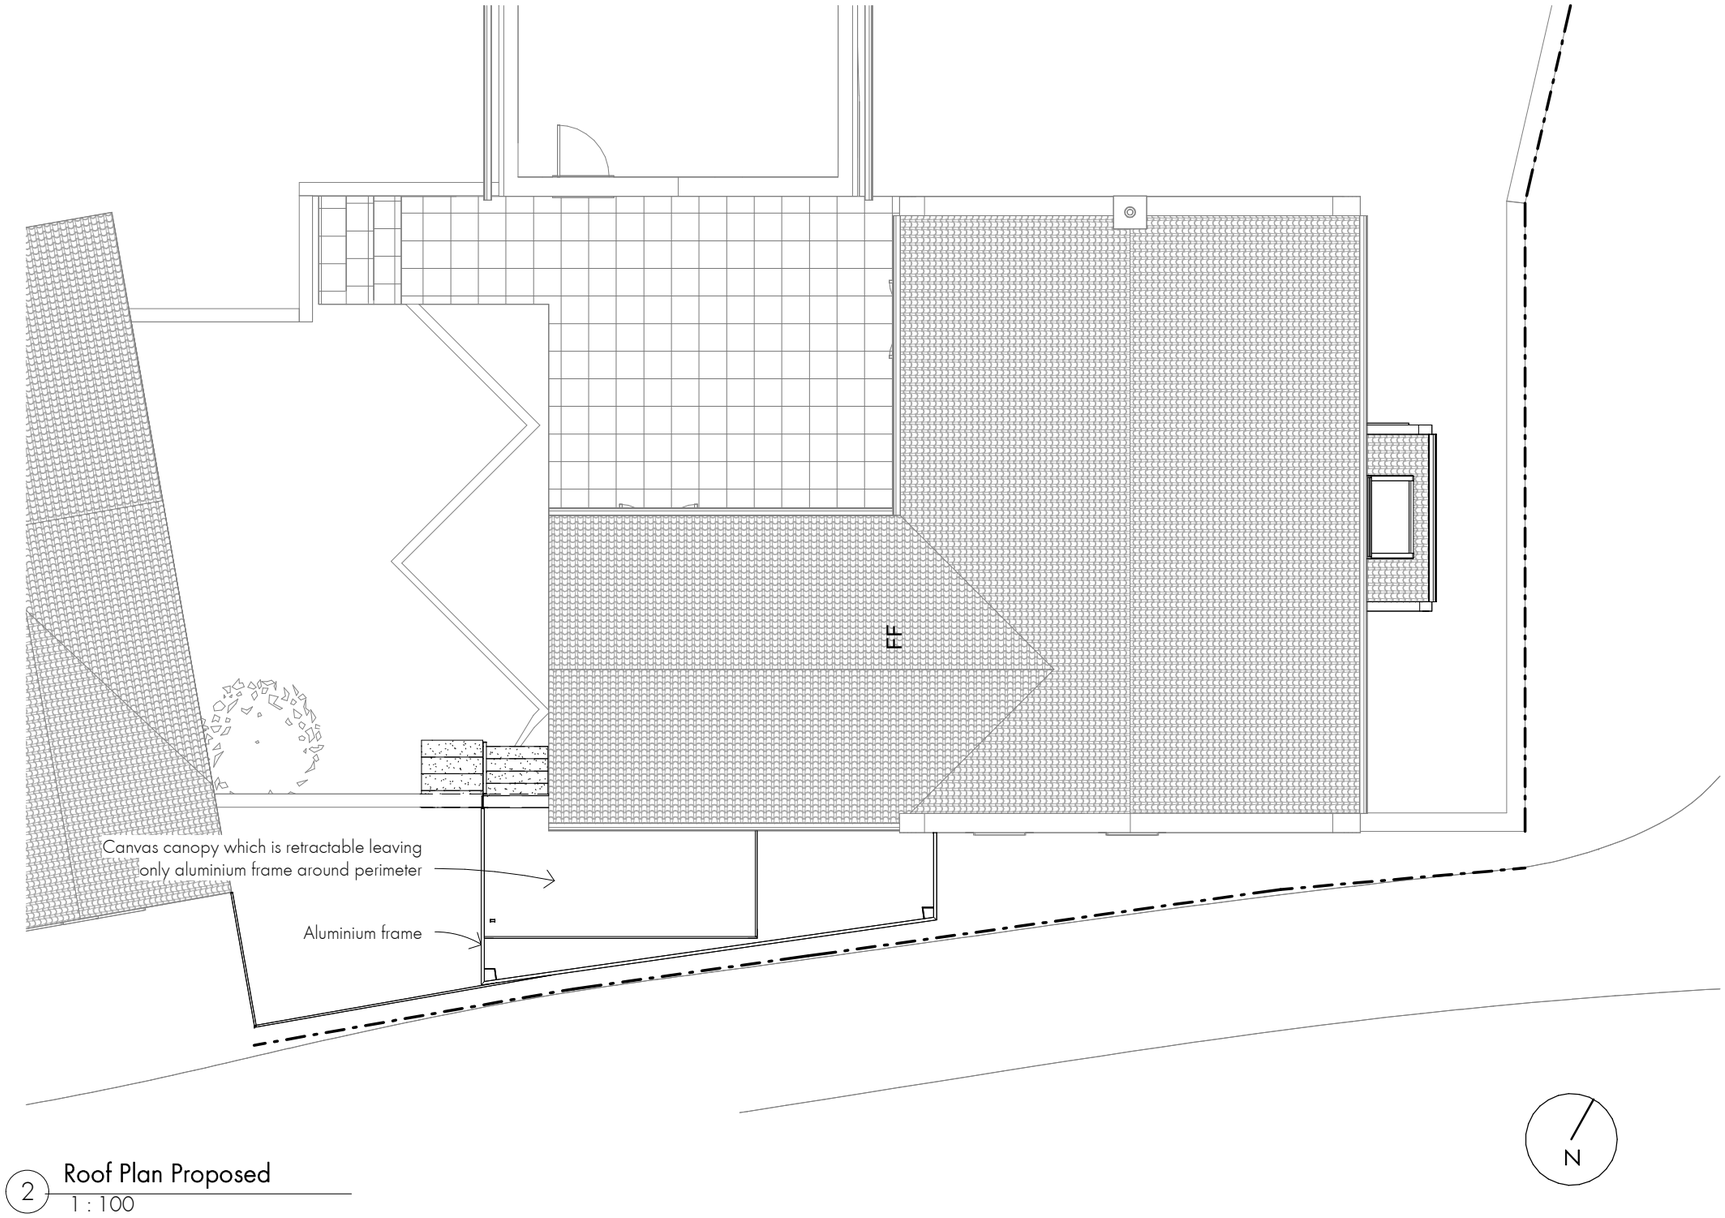

2 Roof Plan Proposed
1 : 100

0m 10m

No.	Description	Date

LAWRENCE DUCK
ARCHITECTURE
e: contact@lawrenceduck.co.uk
m: 07425152671

Theynes Croft

Proposed Roof Plan

Project number	100
Date	07/11/2023 16:31:21
Drawn by	LD
Checked by	-
Drawing no	S06
Scale	1 : 100
Paper size	A3