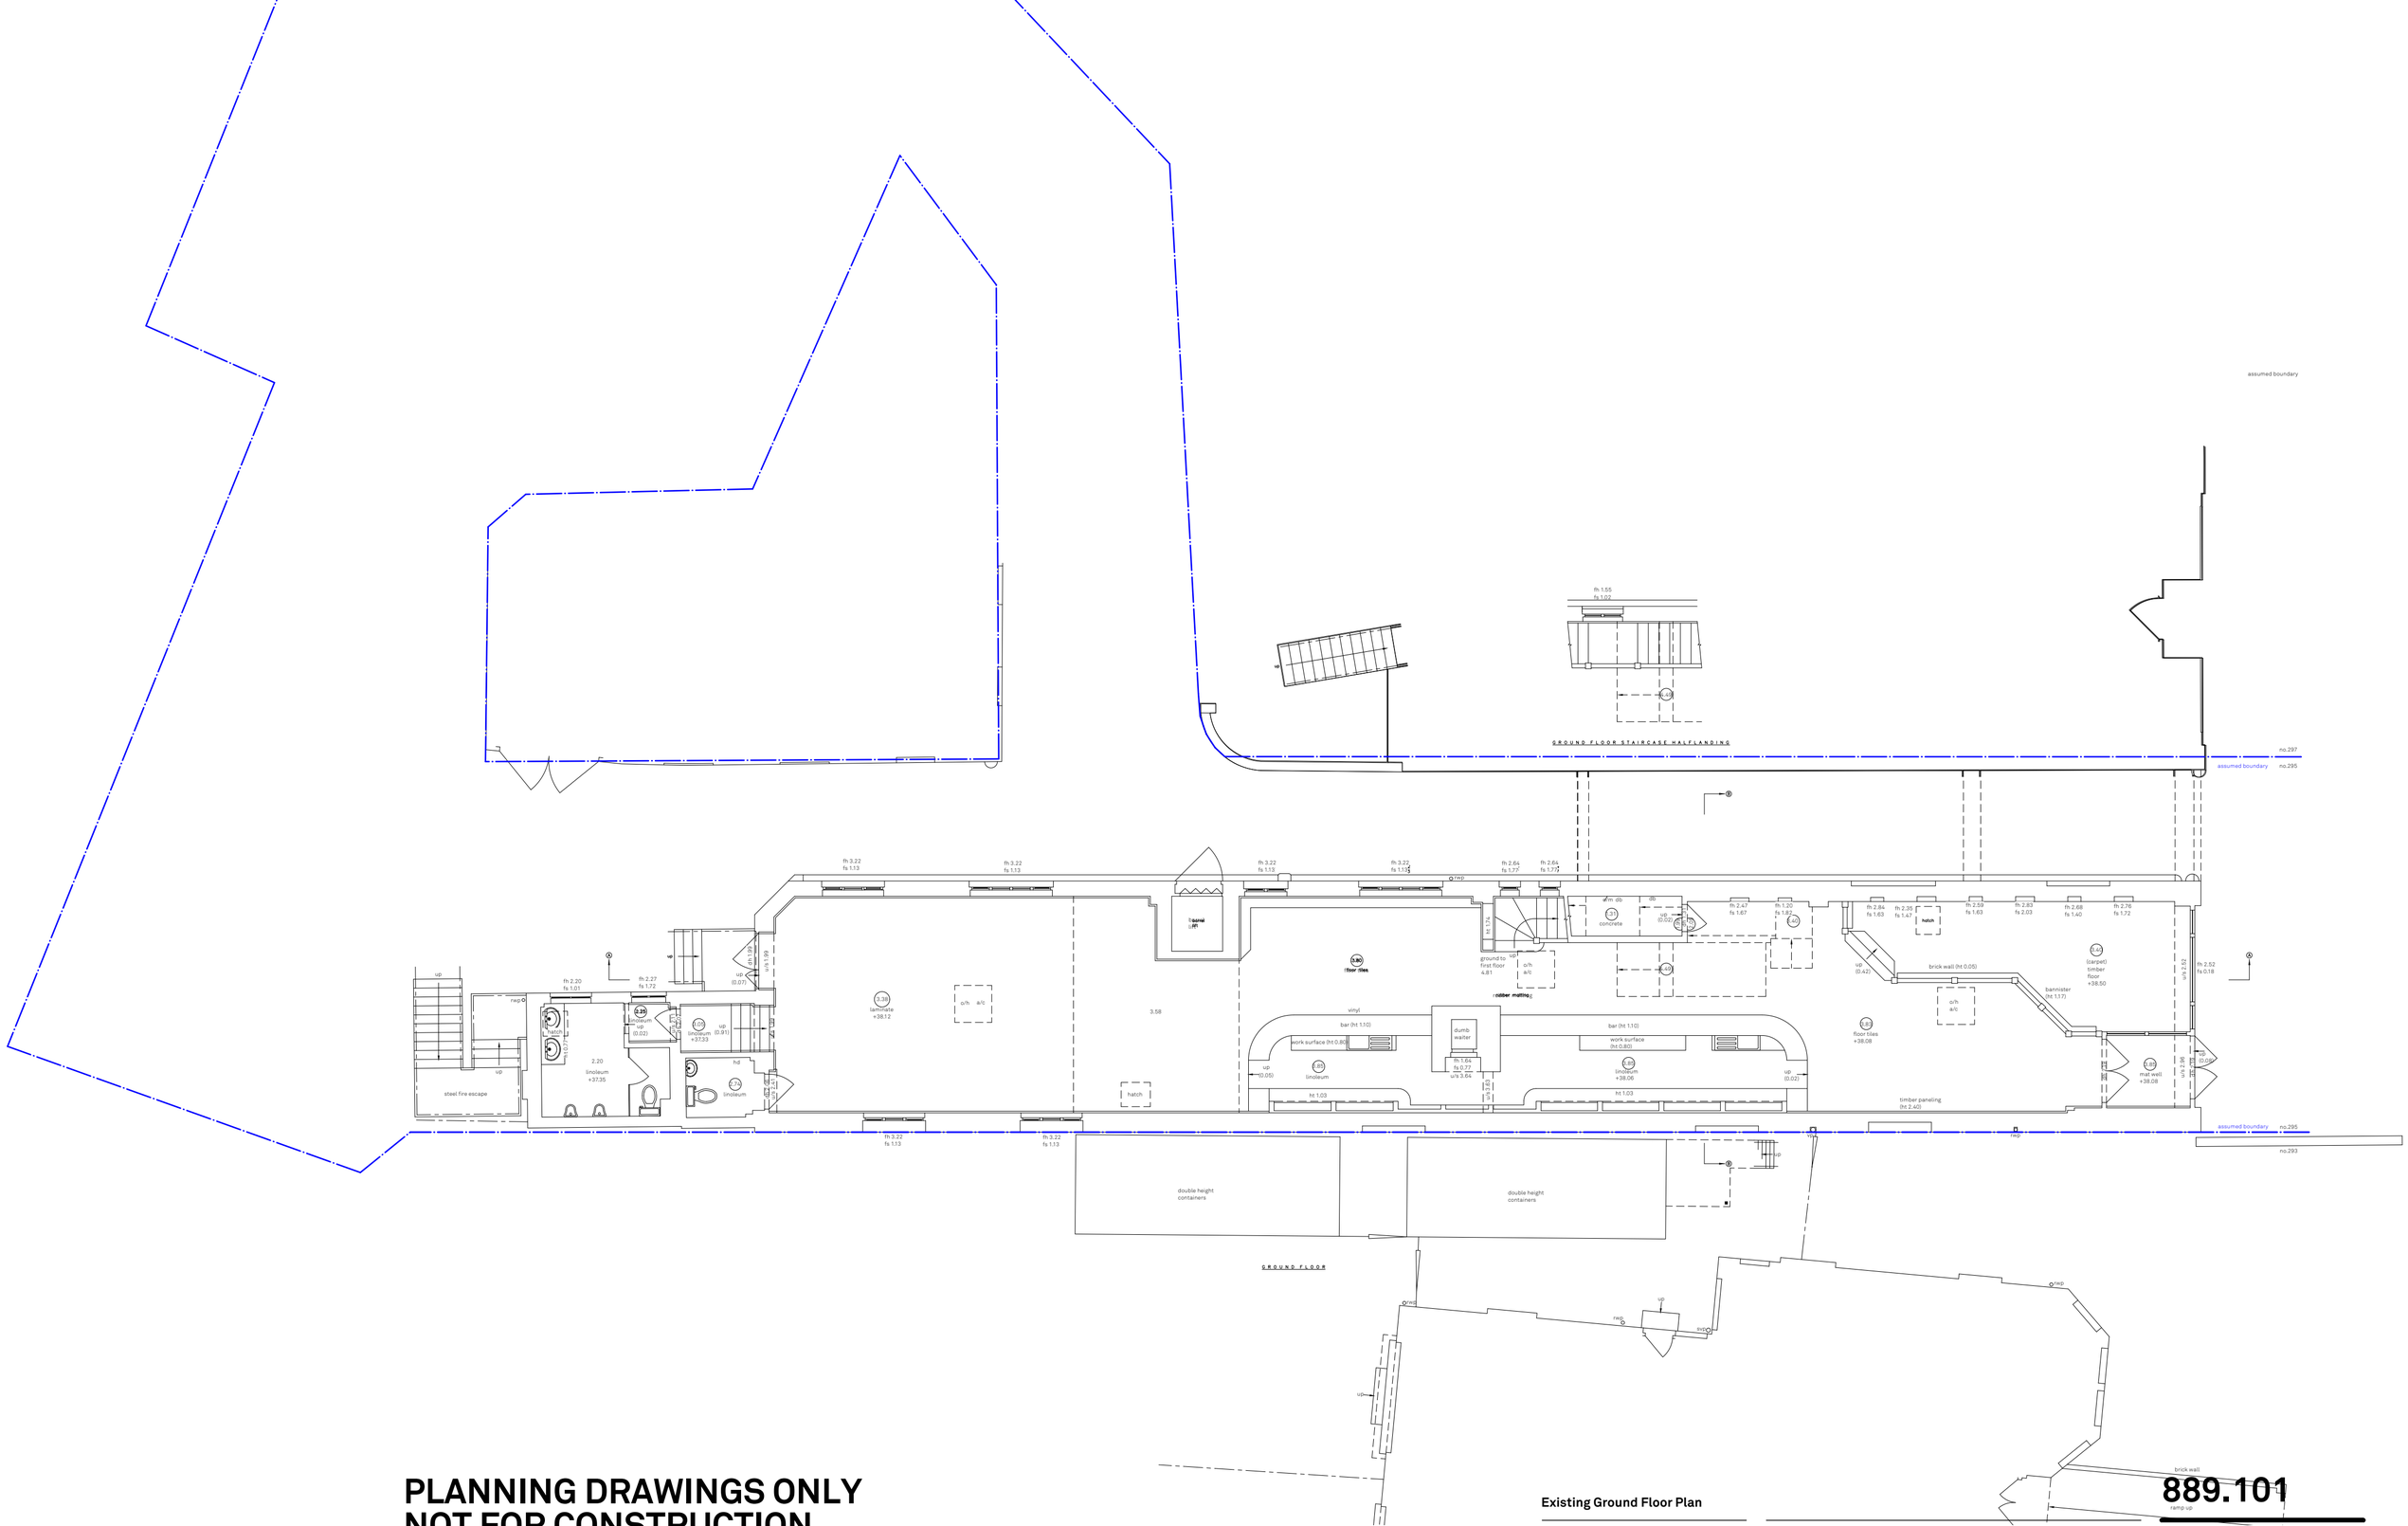

PLANNING DRAWINGS ONLY
NOT FOR CONSTRUCTION.
CONTRACTOR RESPONSIBLE FOR
ALL SITE DIMENSIONS AND COORDINATION

0 1 2 3 4 5M

Existing Ground Floor Plan

Green Lanes

295 Green Lanes, N13

Drawn By	SJ
Scale	1:100@A2
Status	Information
Project Stage	PLANNING

Issue	Notes	Date
A	Planning Application	14/09/2022
B	issued for comments	01/06/2023

889.101

Paul Archer Design Ltd

Unit D204 Lana House 116 Commercial Street London E1 6NF Tel. 020 3668 2668

www.paularcherdesign.co.uk

paul archer design