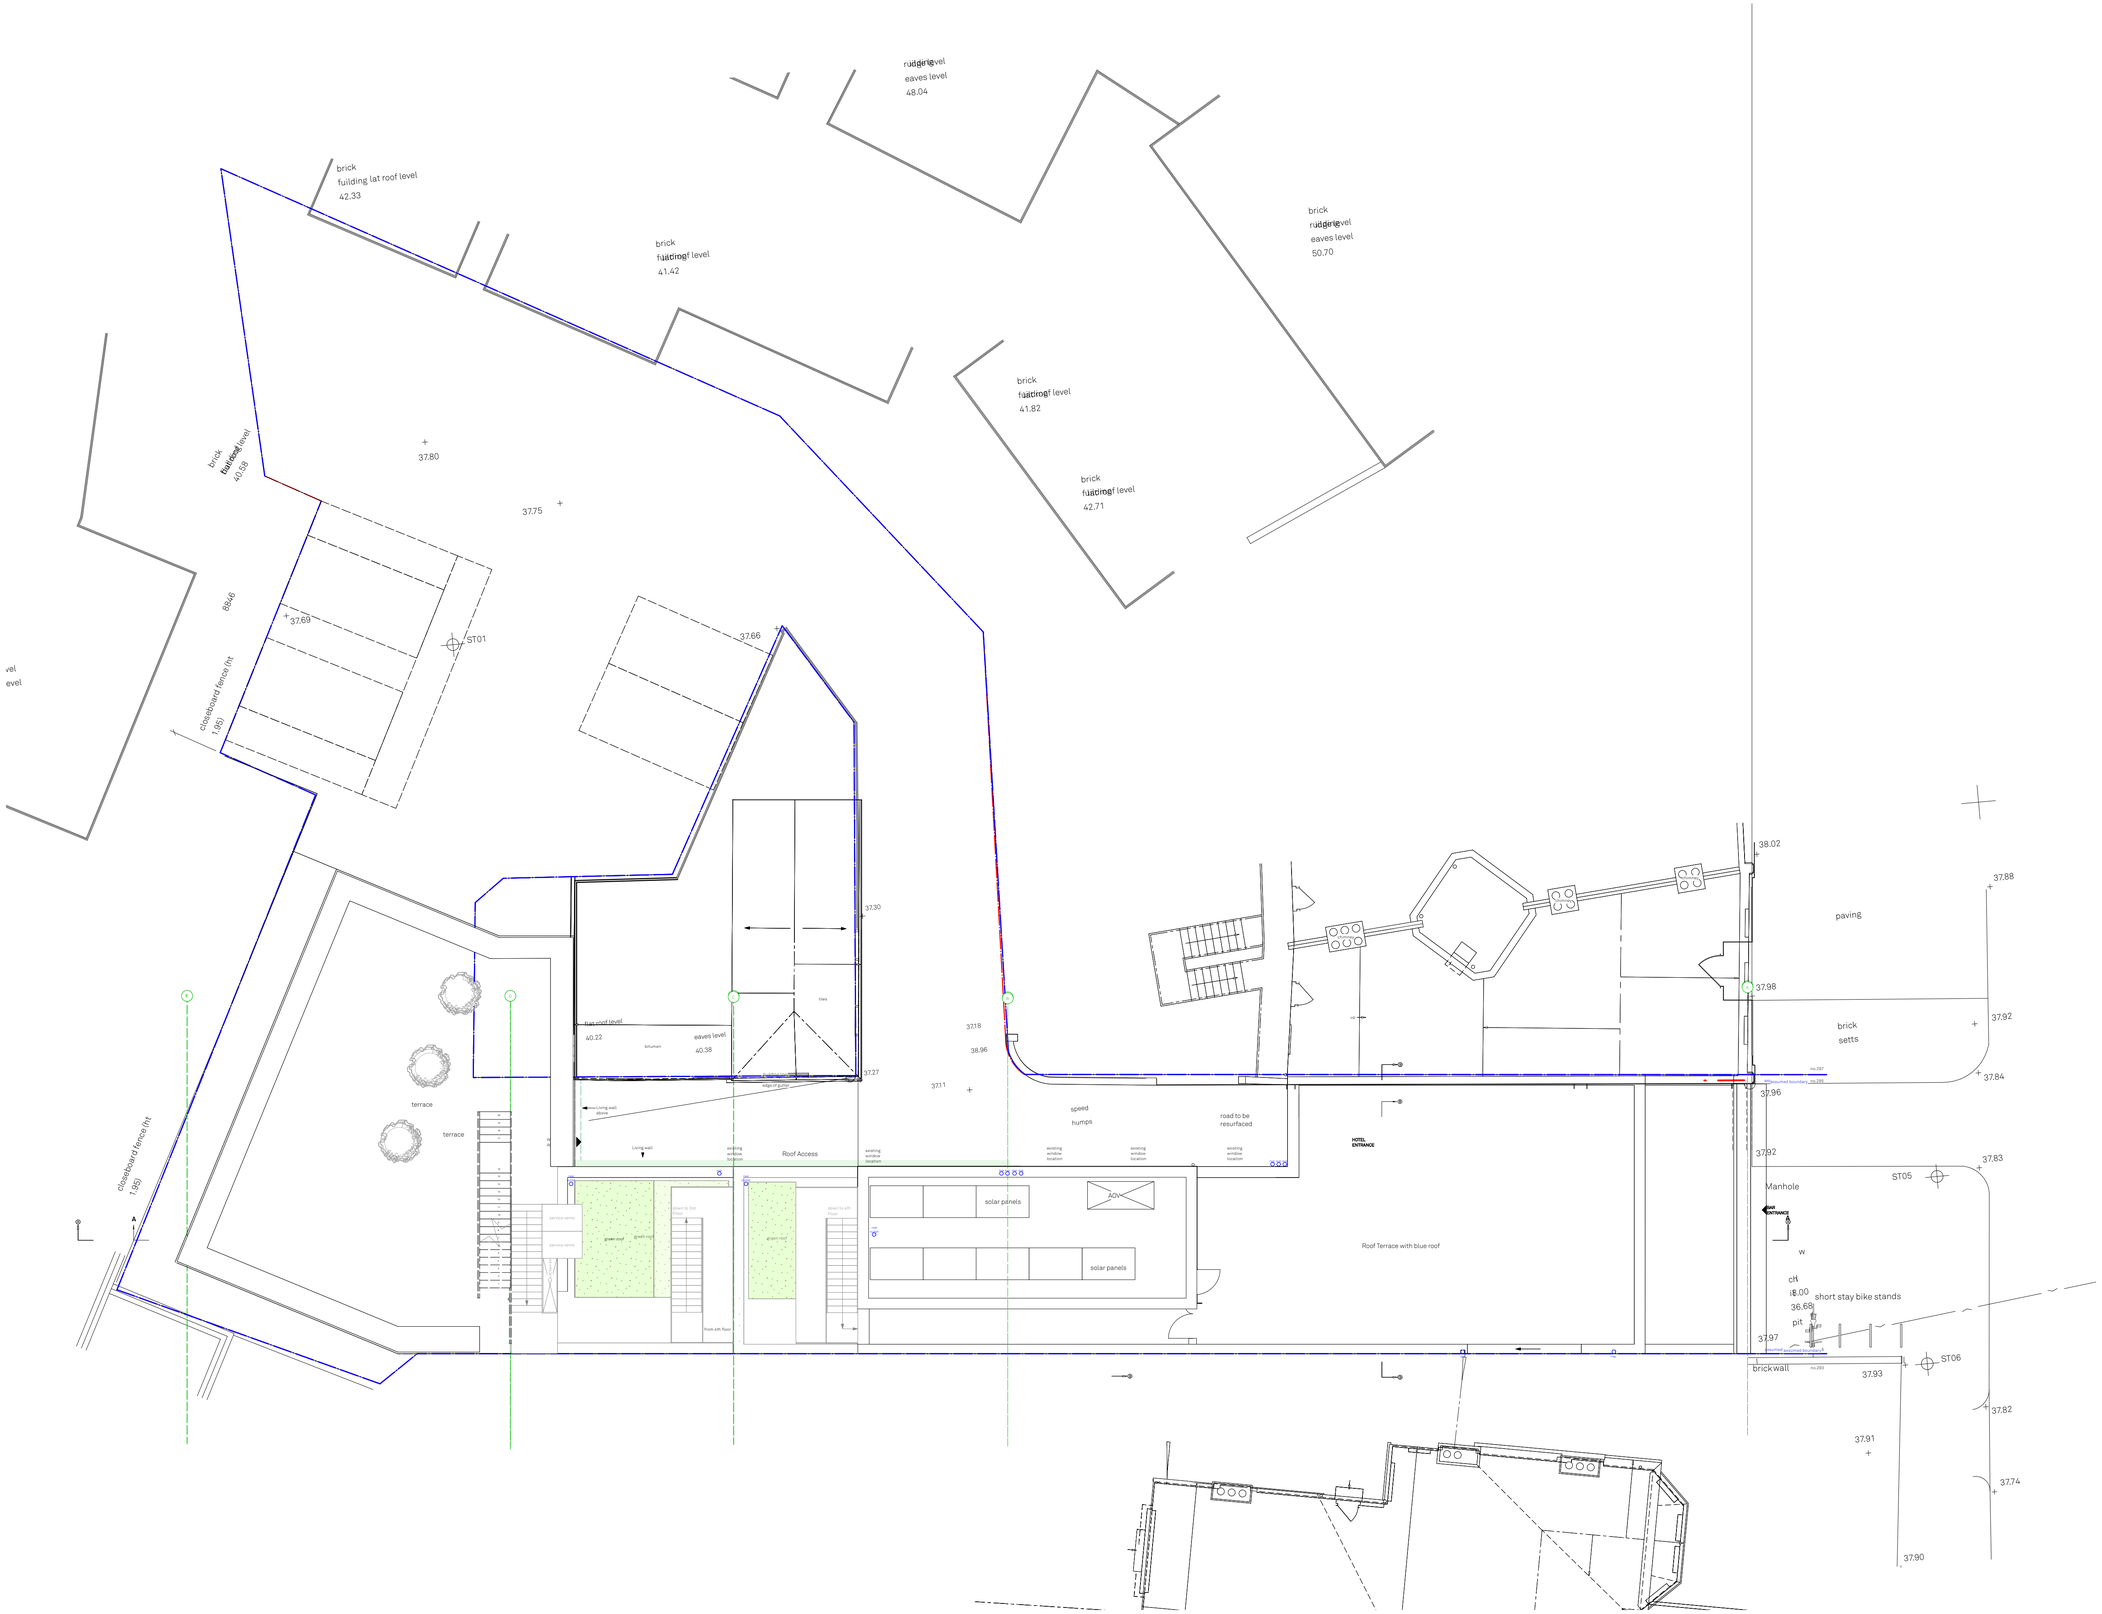

Proposed site

Green Lanes

295 Green Lanes, N13

Drawn By	SJ
Scale	1:100@A1
Status	Information
Project Stage	PLANNING

Paul Archer Design Ltd

Issue	Notes	Date
A	issued for comments	01/06/2023

889.200

paul archer design

Unit D204 Lana House 116 Commercial Street London E1 6NF Tel. 020 3668 2668

www.paularcherdesign.co.uk