Rev	Date	By	Amendments
A	09.07.20	CR	MINOR AMENDMENTS
B	12.10.20	CR	GENERAL PLANNING AMENDMENTS
C	20.11.20	CR	GENERAL PLANNING AMENDMENTS
D	25.09.23	CR	AMENDMENTS IN LINE WITH PLANNING CONDITION DRAWINGS

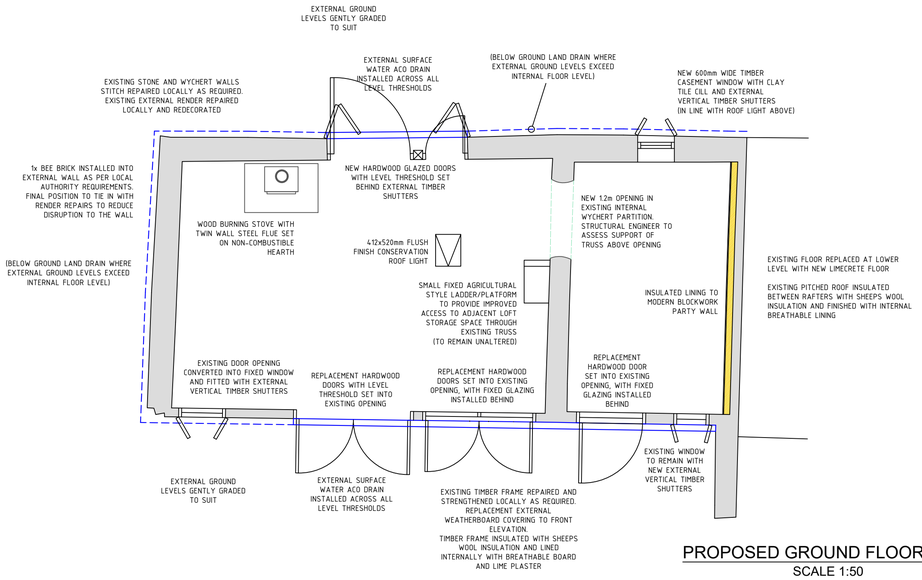

PROPOSED GROUND FLOOR PLAN
SCALE 1:50

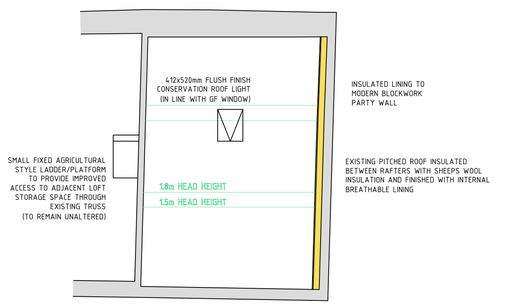

PROPOSED FIRST FLOOR PLAN
SCALE 1:50

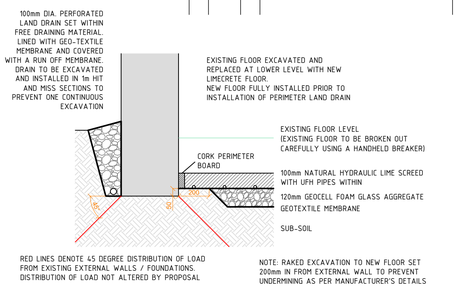

LIMECRETE SLAB / LAND DRAIN DETAIL
SCALE 1:20

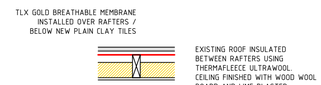

INSULATED ROOF DETAIL
SCALE 1:20
(SUBJECT TO BUILDING CONTROL APPROVAL)

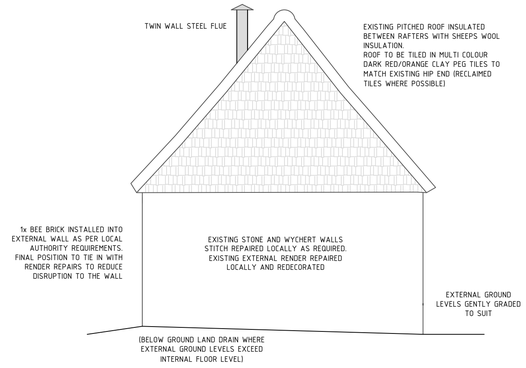

PROPOSED LEFT HAND ELEVATION
SCALE 1:50

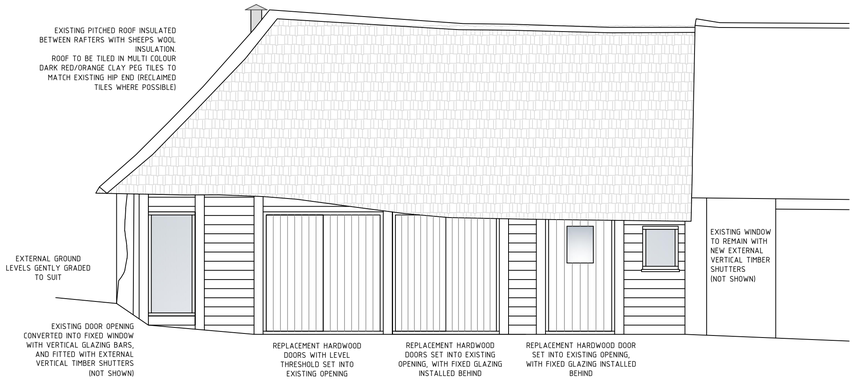

PROPOSED FRONT ELEVATION
SCALE 1:50

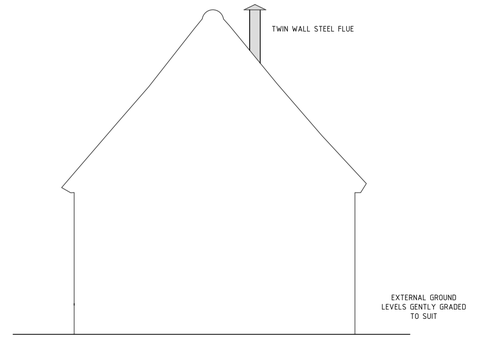

PROPOSED RIGHT HAND ELEVATION
SCALE 1:50

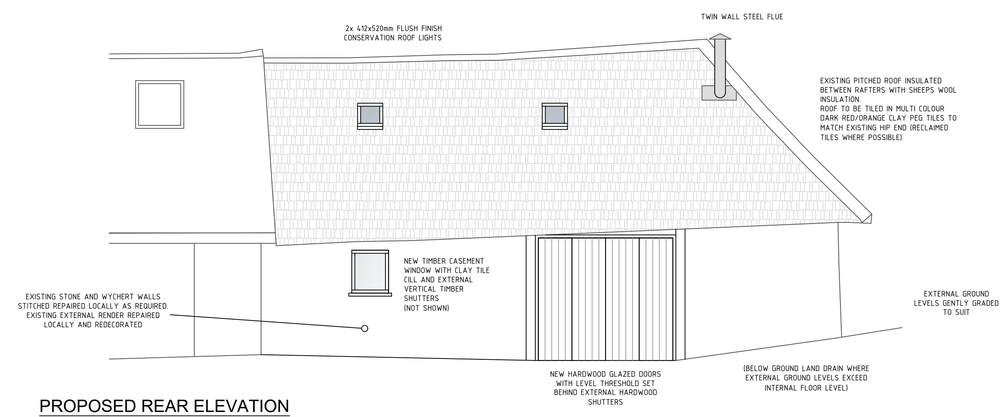

PROPOSED REAR ELEVATION
SCALE 1:50

0.0 (Metres) 0.5 1.0 1.5 2.0 2.5 5.0

Scaled @ 1:50

Andrews Eades

Chartered Surveyors

Building Surveying • Quantity Surveying • Architectural Design

20 Cornmarket, Thame, Oxon, OX9 2BL
Telephone: 01844 261222 Fax: 01844 261190
Web: www.andrews-eades.co.uk

Client: MR & MRS STONHAM

Job Title: HOLYMANS FARMHOUSE WYCHERT OUTBUILDING

Drawing Title: PROPOSED SCHEME C: FLOOR PLANS / ELEVATIONS / DETAILS

Scale	Date	Drawn By
AS SHOWN	15/05/2020	CR

Dwg. No.	Job	Dwg.	Rev.
	19-591	04	D

Original Page Size A1

This drawing and the works depicted are the copyright of Andrews Eades Chartered Surveyors and may not be reproduced or amended in any form except by written permission. No liability will be accepted for amendments made by other persons. Any errors or discrepancies in dimensions or notes on drawings should be reported to the originator.