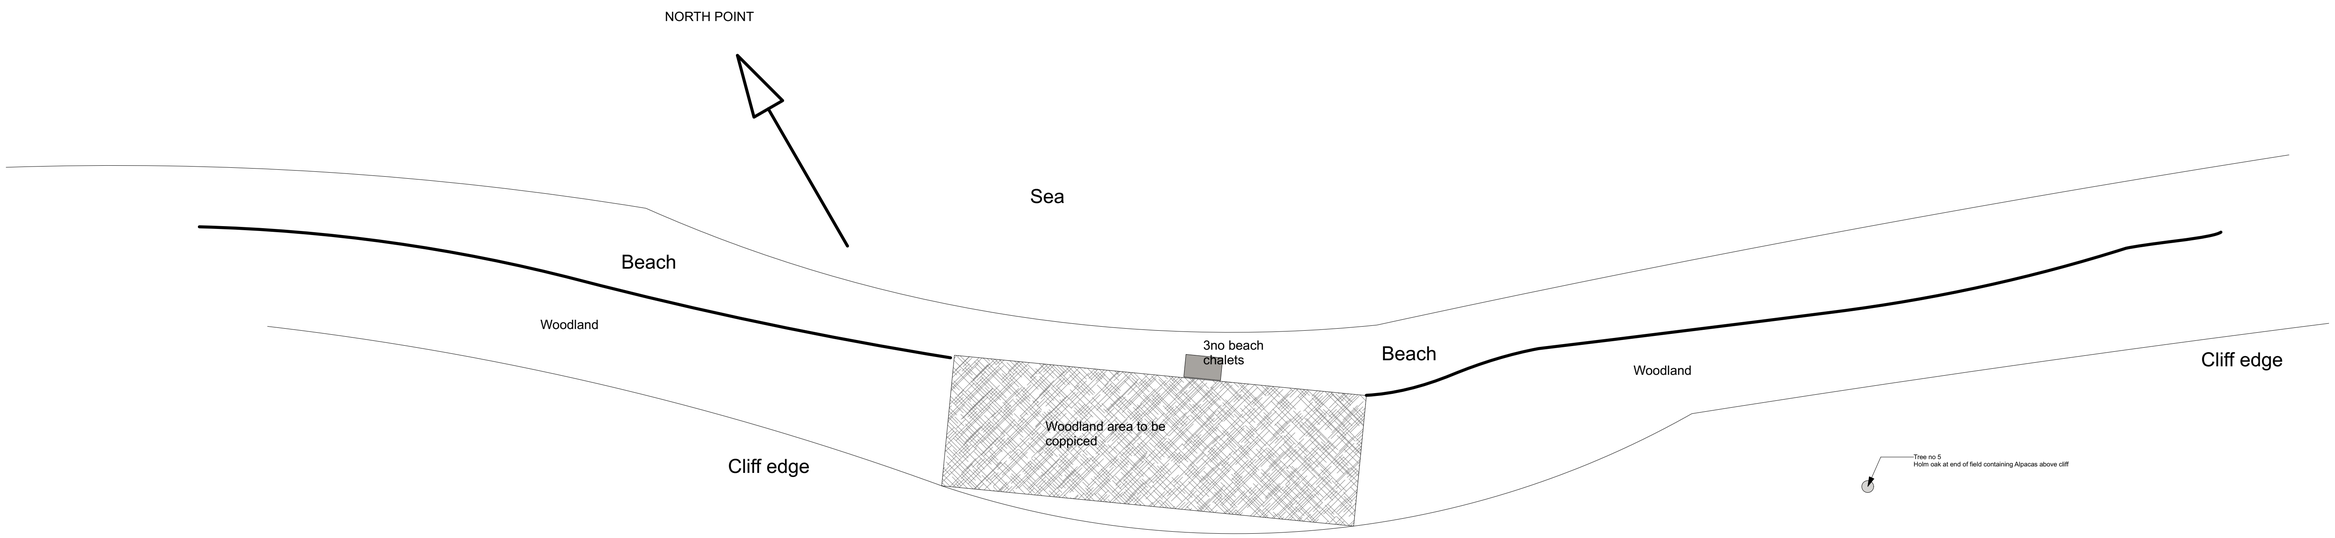

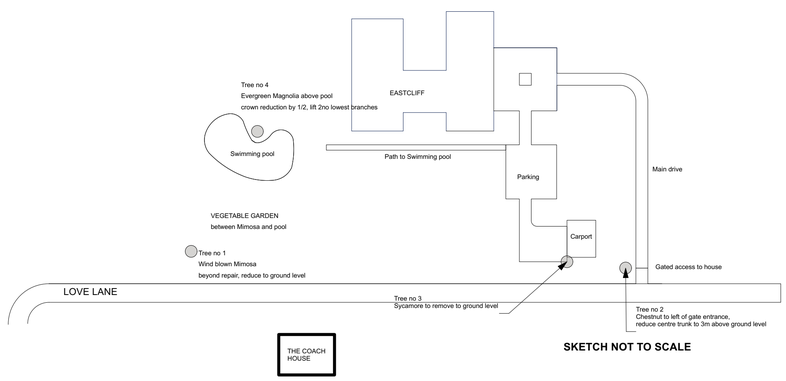

SKETCH NOT TO SCALE

1 sketch plan 2023 for treeworks

Scale: 1:200