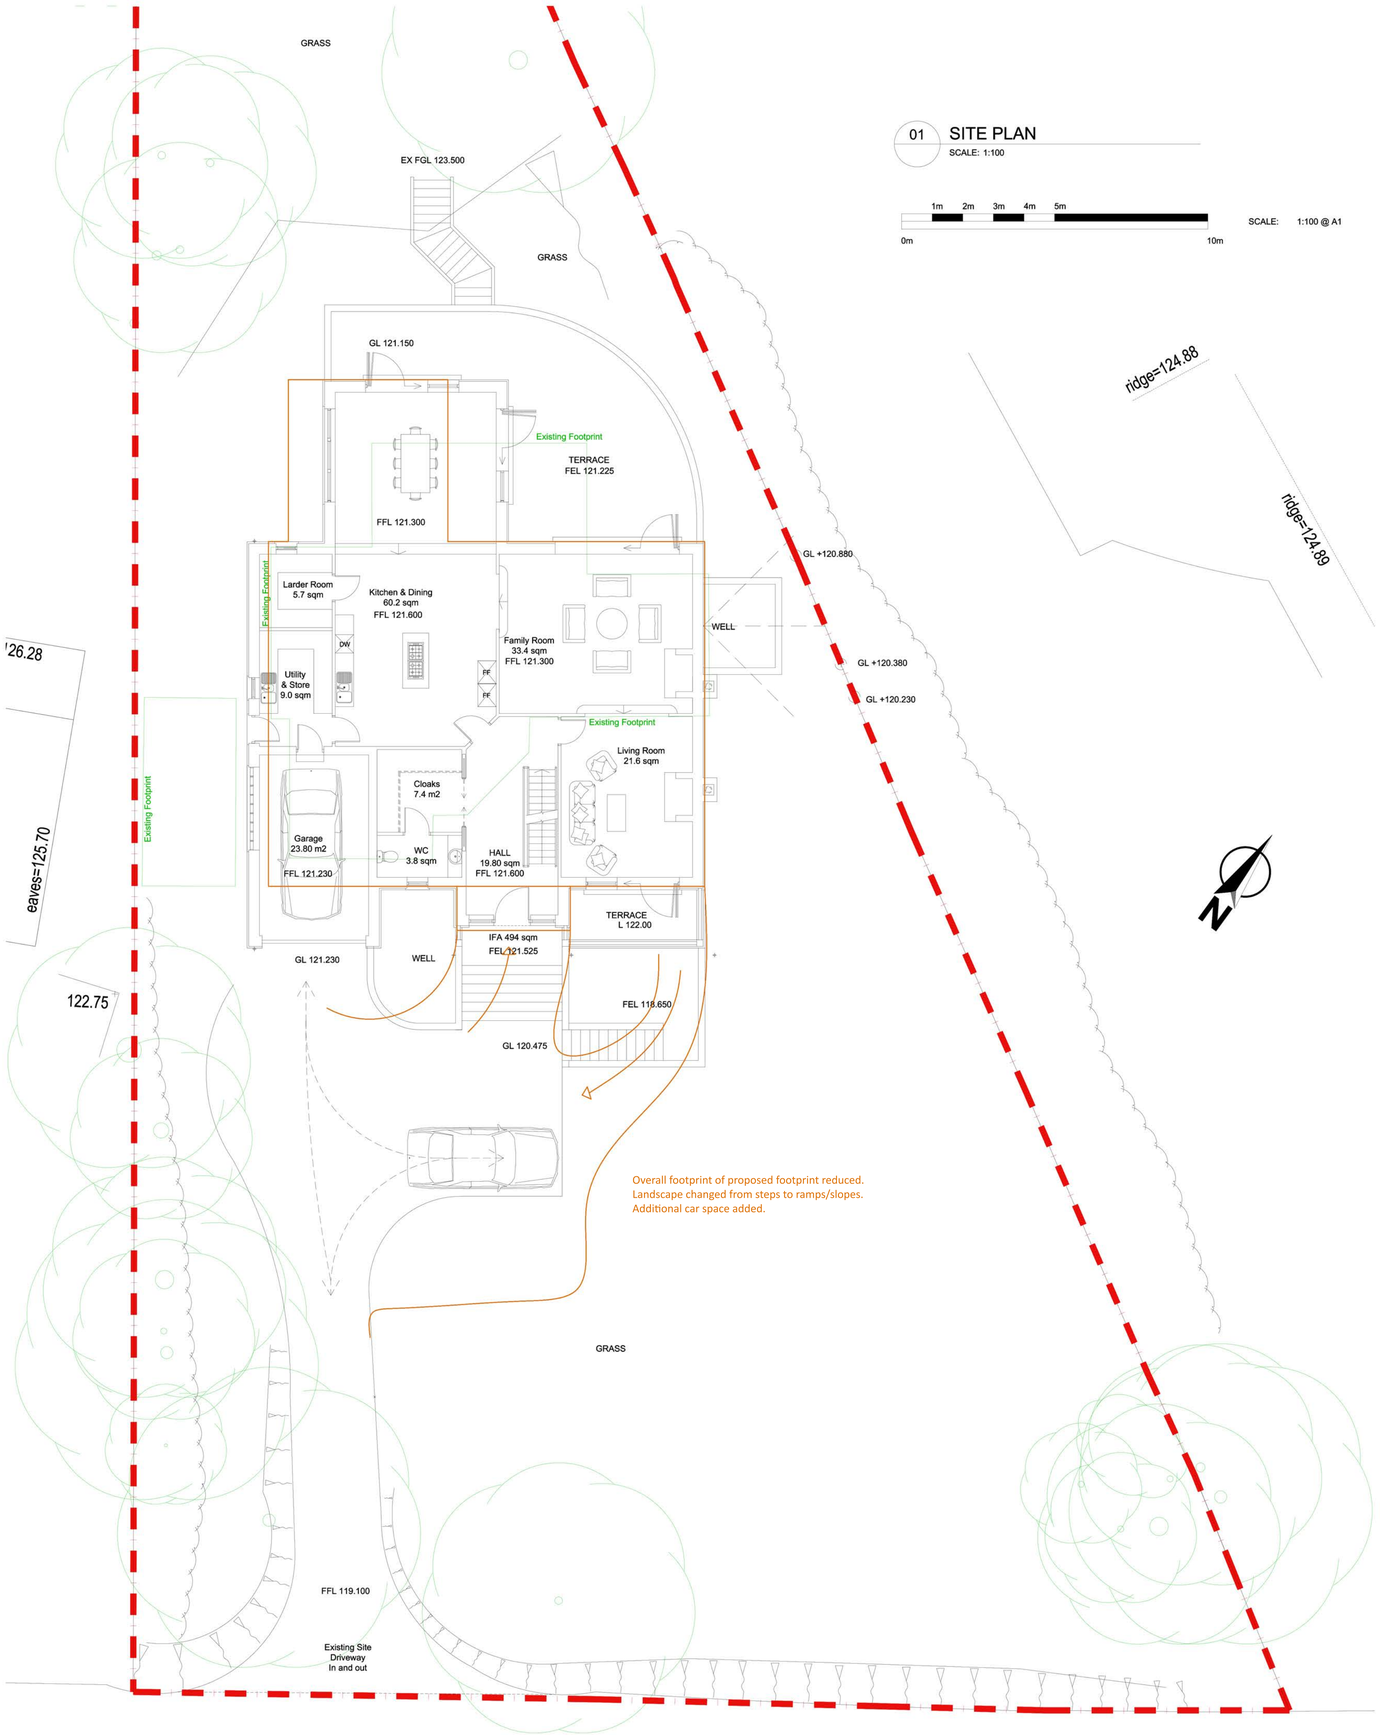

01 SITE PLAN
SCALE: 1:100

1m 2m 3m 4m 5m
0m 10m
SCALE: 1:100 @ A1

02 BLOCK PLAN
SCALE: 1:500

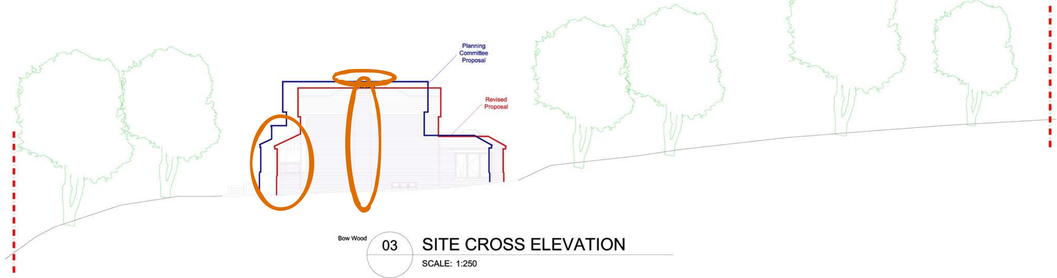

03 SITE CROSS ELEVATION
SCALE: 1:250

5m 10m 15m 20m
0m 25m
SCALE: 1:250 @ A1

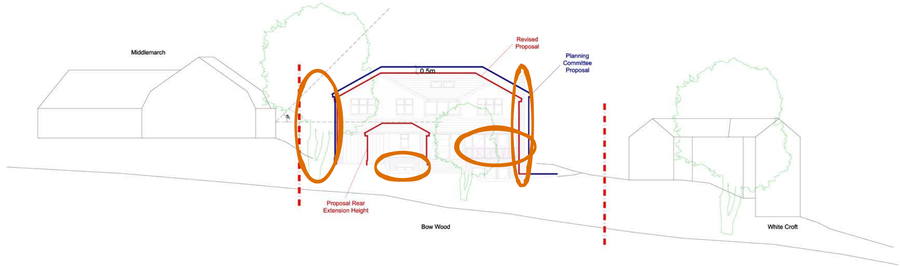

04 FRONT CONTEXTUAL ELEVATION
SCALE: 1:250

MARCH design
KERRIB STUDIOS WREN MEWS LEE HIGH ROAD LONDON SE13 5PH
TEL: 020 82971981 FAX: 020 84636056
E-MAIL: INFO@MARCH-DESIGN.COM WEBSITE: WWW.MARCH-DESIGN.COM

project
BOW WOOD
STONEHOUSE ROAD
HALSTEAD, SEVENOAKS, TN14 7HW

drawing
PROPOSED SITE PLAN
AND BLOCK PLAN
CROSS AND STREET SETIONS

scale	date
1:100; 1:500 @ A1	DEC 2014
drawn	checked
PG	MMcA

job no	dwg no	rev
14-1342	P.51	D