E-01 **Proposed South East Elevation**
SCALE 1 : 100 (0 1 2 3 4 5 m)

E-03 **Proposed North West Elevation**
SCALE 1 : 100 (0 1 2 3 4 5 m)

E-02 **Proposed North East Elevation**
SCALE 1 : 100 (0 1 2 3 4 5 m)

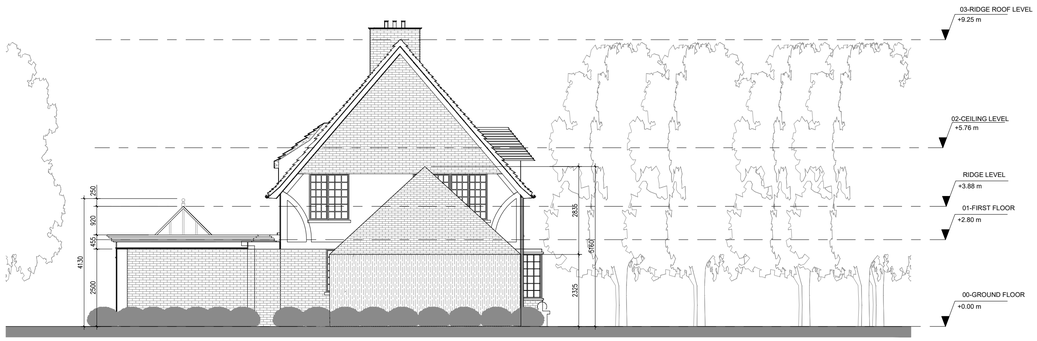

E-04 **Proposed South West Elevation**
SCALE 1 : 100 (0 1 2 3 4 5 m)

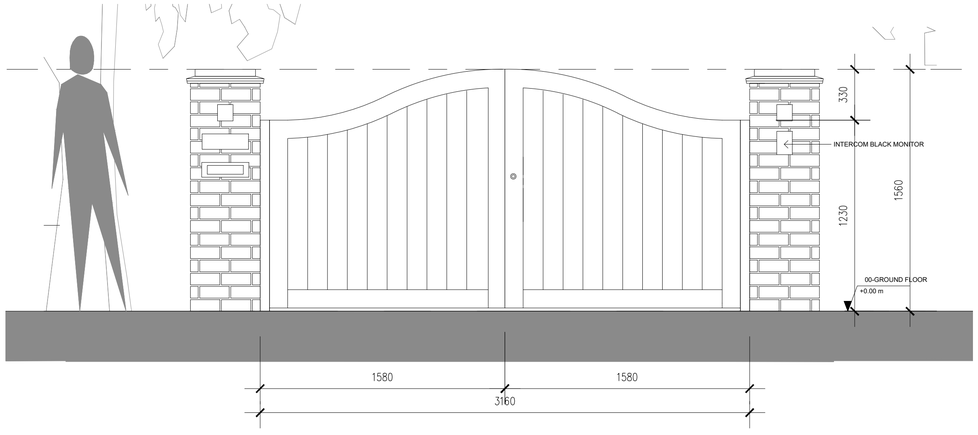

E-05 **Proposed Exterior Gate**
SCALE 1 : 20 (0 1 2 3 m)

GENERAL NOTES

1. DO NOT SCALE FROM THIS DRAWING. REFER TO STATED DIMENSIONS.
2. ALL DIMENSIONS TO BE VERIFIED ON SITE BY THE CONTRACTORBEFORE PROCEEDING, AND SUCH DIMENSION TO BE HIS/HER RESPONSIBILITY.
3. REPORT ALL DRAWING ERRORS, OMISSIONS AND DISCREPANCIES TO MAS ARCHITECTURE INTERNATIONAL.
4. ALL STATED AREAS IN THIS DRAWING ARE APPROXIMATE AND TO BE TREATED AS STRICTLY INDICATIVE.
5. ANY ORDINANCE SURVEY MAPPING DATA IN THIS DRAWING IS USED UNDER LICENSE. ITS USE IS STRICTLY FOR THE PREPARATION OF INFORMATION FOR THIS PROJECT. WHERE USED ORDINANCE SURVEY COPYRIGHT AKNOWLEDGEMENT MUST BE DISPLAYED AT PROJECT COMPLETION ALL ORDINANCE DATA SUPPLIED MUST BE DELETED AND ALL PAPER COPIES DESTROYED.
6. THIS DRAWING IS COPYRIGHT.

LEGEND:

- DENOTES EXISTING STRUCTURE RETAINED
- DENOTES PROPOSED
- DENOTES STRUCTURE REMOVED
- DENOTES SITE CURTILAGE
- DENOTES DEMOLISHED

NO.	REVISION DETAILS	DRAWN	DATE

CLIENT
MR. MAAN AL-SALOUM

PROJECT
22 Abbotswood, Guildford, GU1 1UX

Salloum&Salloum Architects

22 Abbotswood,
Guildford, GU1 1UX
United Kingdom

email: maan@salloumandsalloum.co.uk
www.salloumandsalloum.co.uk
Tel: +44 (0) 2087983627

SALLOUM&SALLOUM ARCHITECTS

DRAWING TITLE
Proposed Elevations

DRAWN BY:	DESIGNED BY:	CHECKED BY:	APPROVED BY:
RF	MA	MA	MA

DRAWING ISSUED FOR:	SCALE: As indicated	DATE:
PLANNING	PLOTTED ON A1	12.11.2023

DRAWING NO:	REVISION NO:
1196 - AR - 202	R0