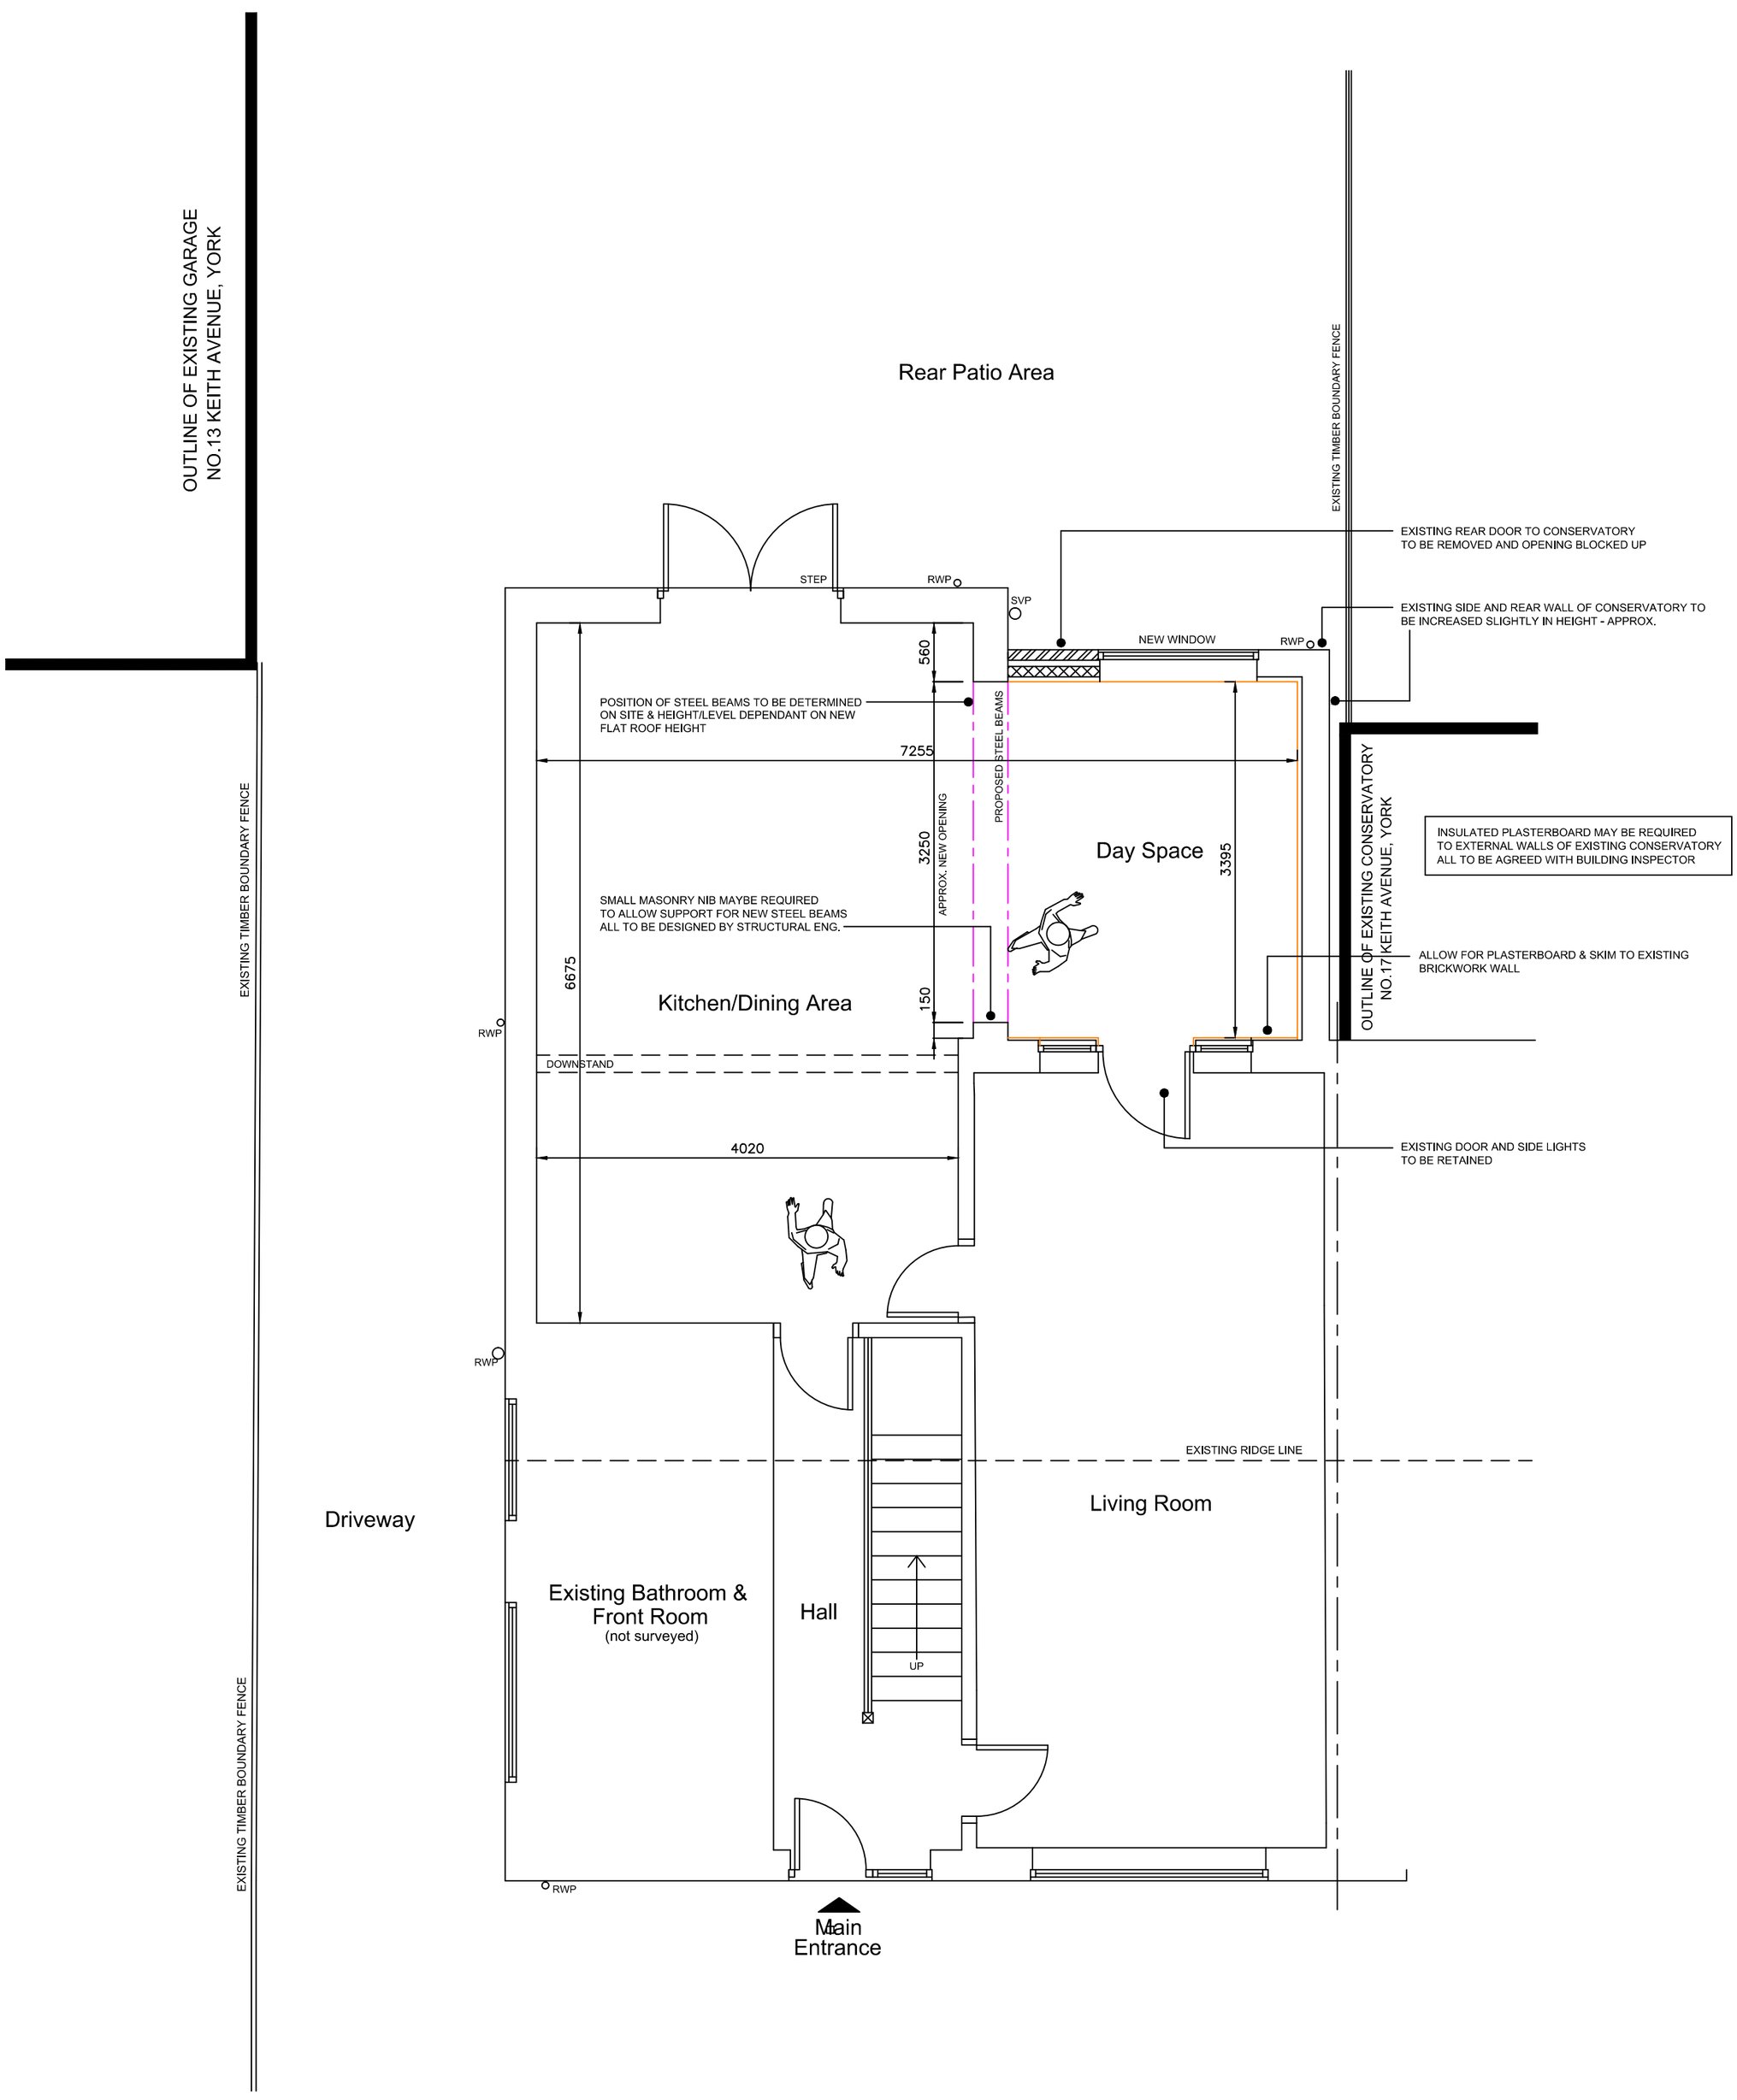

Rev	By	Note	Date

COMPLETE PLANS2BUILD LTD.
ARCHITECTURAL DESIGN

4 CARR LANE, YORK, YO26 5HU
T: 01904 891770 M: 07789 276558 E: andy.sykes@ymail.com

PROJECT 15 Keith Avenue, York, YO32 9QH
TITLE Proposed Ground Floor Plan
CLIENT M Stokell
DATE October 2023 SCALE 1:50 @ A2
DWG. NO YB813 - 004 REVISION -
DRAWN AS CHECKED

DO NOT SCALE FROM DRAWINGS. ANY DISCREPANCIES TO
BE NOTIFIED TO THE ARCHITECTS. COPYRIGHT RESERVED

Proposed Ground Floor Plan - 15 Keith Avenue, York, YO32 9QH