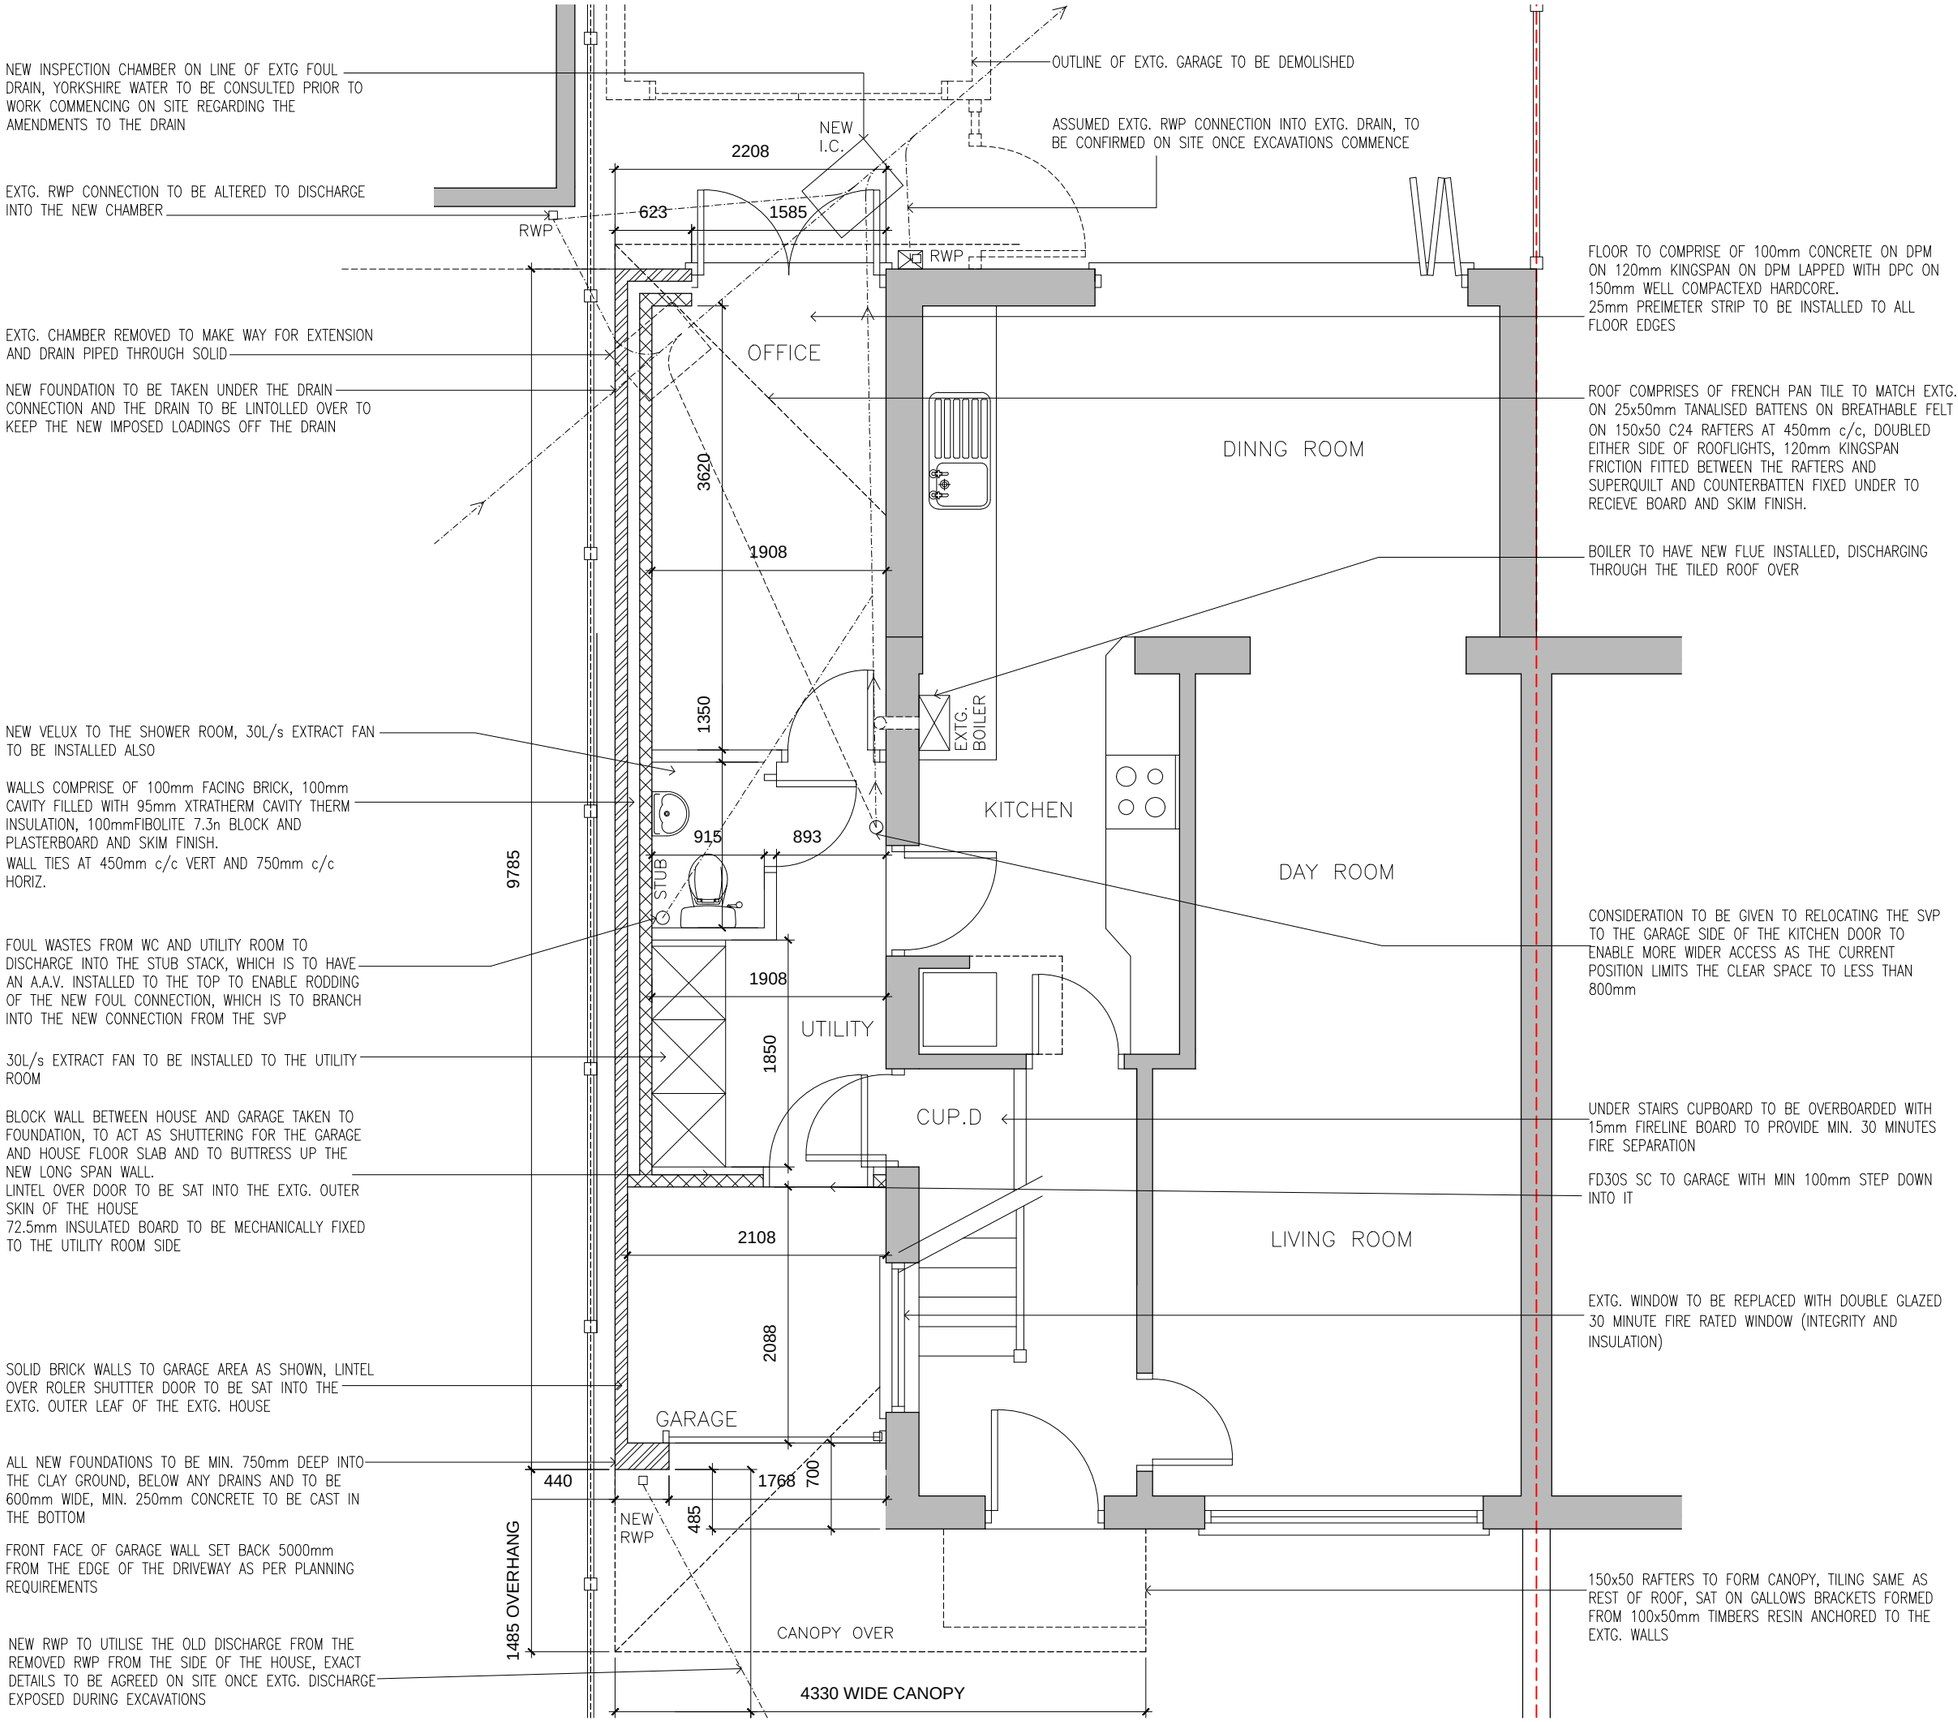

REVISIONS:

REV:	DATE:	REVISION:	RVW:
A	26.4.23	FACE OF GARAGE WALL SET BACK 5000mm FROM THE EDGE OF THE DRIVEWAY	DSR
B	04.07.23	NOTES ADDED TO PLAN TO SHOW PERMITTED DEVELOPMENT AND PLANNING ELEMENTS	DSR
C	05.11.23	GROUND FLOOR LAYOUT AMENDED	DSR

0 1m 2m 3m

CLIENT

MR D VICKERS
15 REDTHORN DRIVE, YORK

PROJECT

SINGLE STOREY SIDE EXTENSION

TITLE

PROPOSED GROUND FLOOR PLAN

STATUS

PLANNING APPROVAL

DATE: JAN 23

SCALE: 1:50

DRAWING NUMBER: 2023 / 01 / 03 C

CAD DETAILS

XREF'S:

PCPFile: LTscale: Size: A3

Do NOT scale this drawing. Figured dimensions only are to be used.
Any discrepancies between this drawing and other information shall be reported to the Architect.
MODIFICATIONS to be made solely on ORIGINAL MAGNETIC MEDIA.