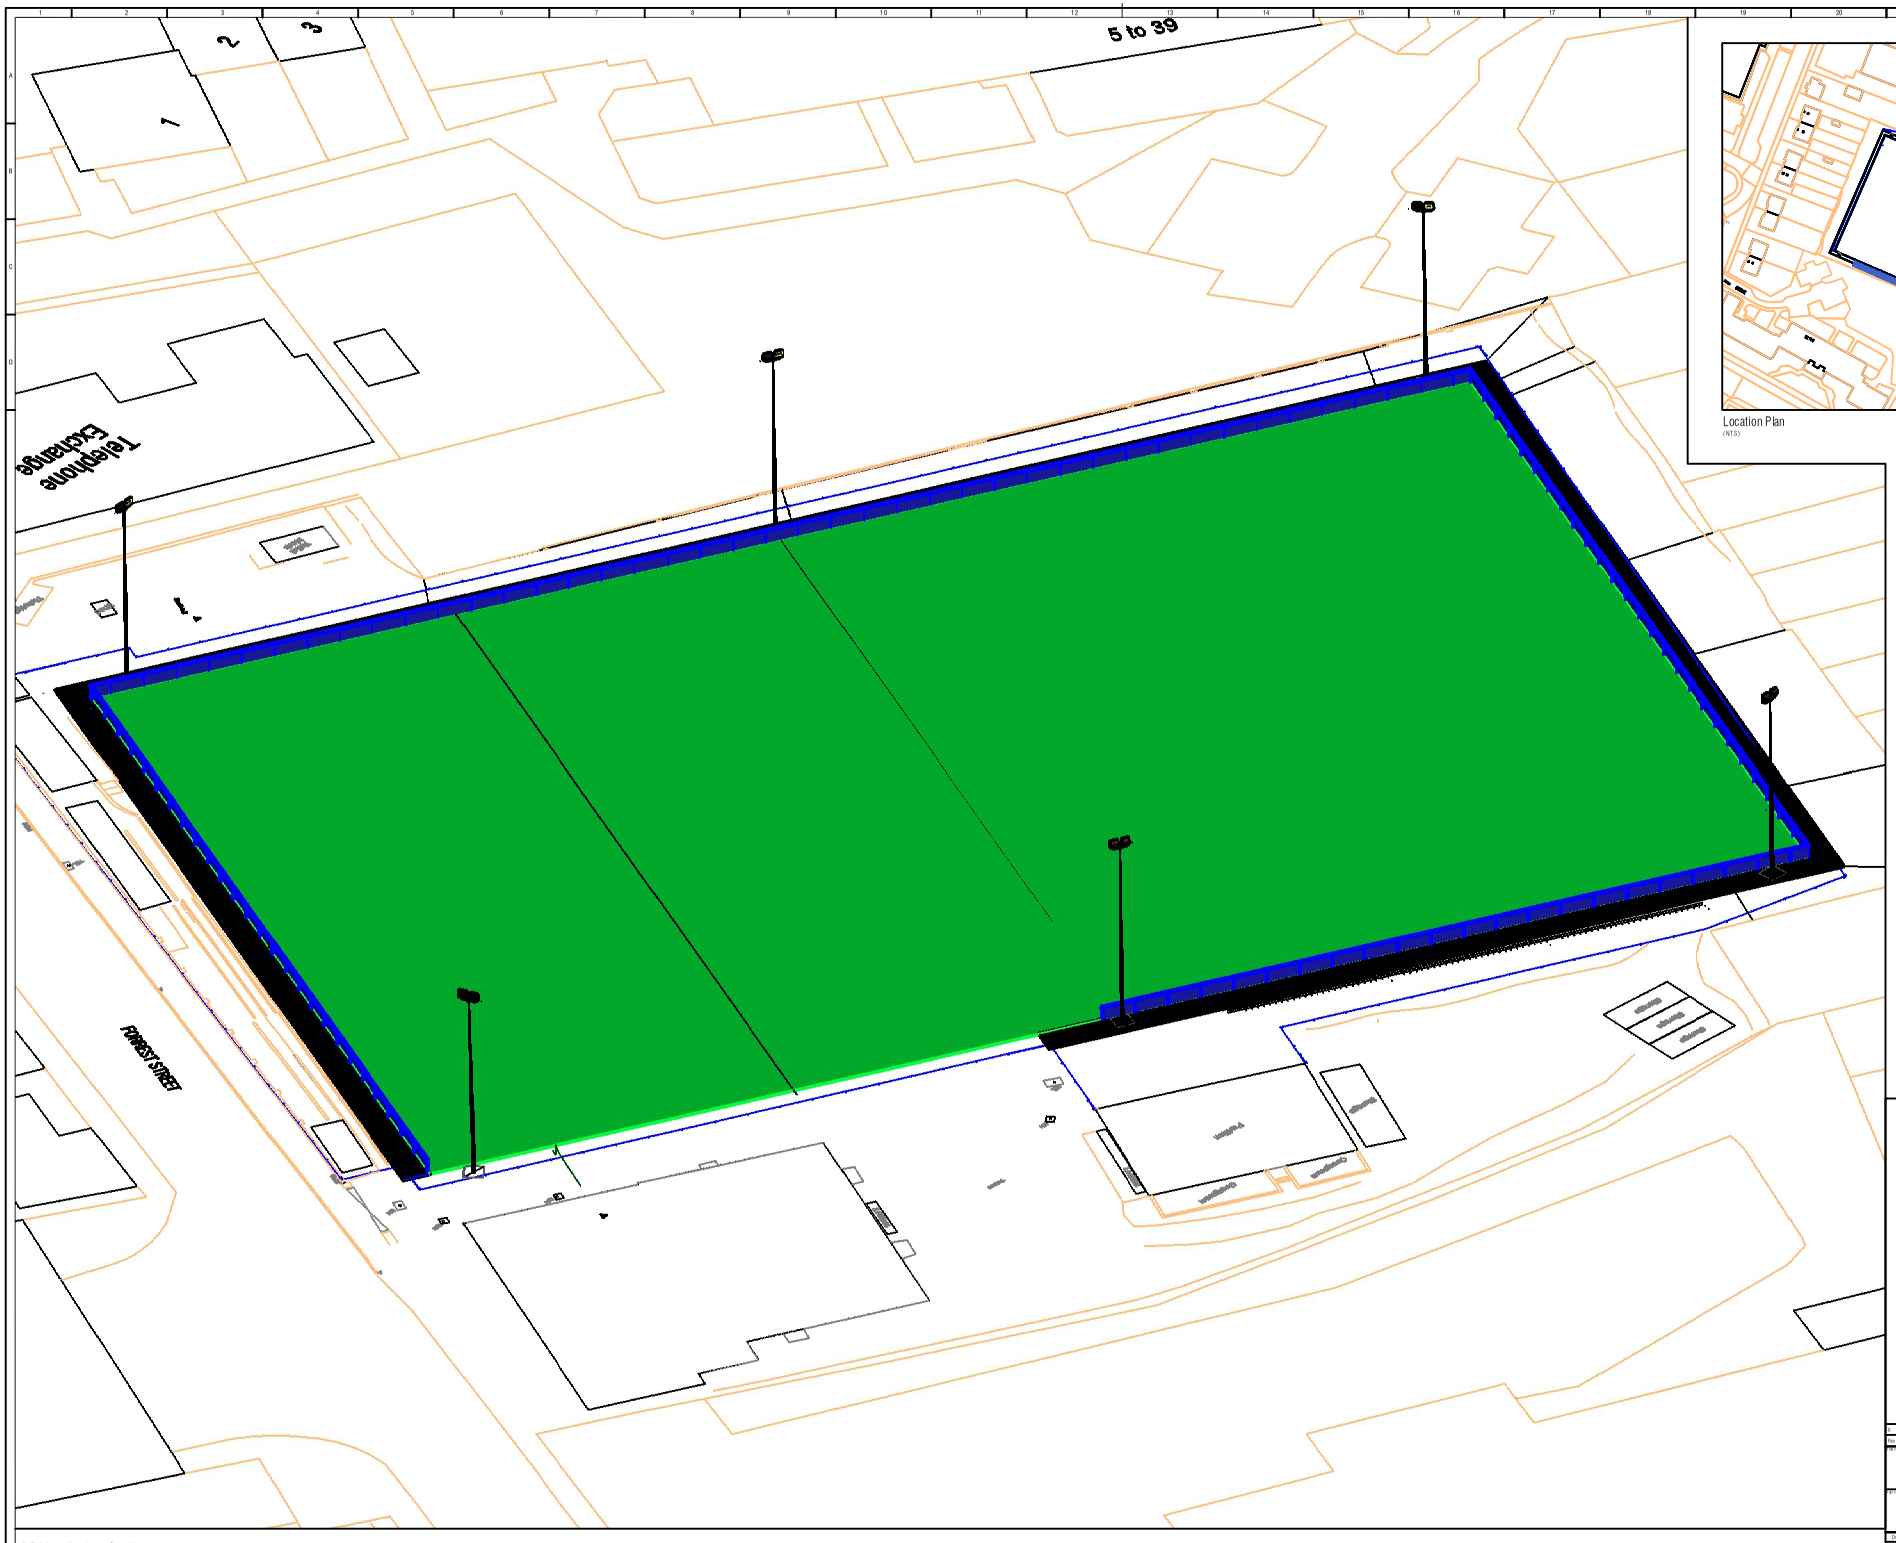

3 D View (Looking South)
(NTS)

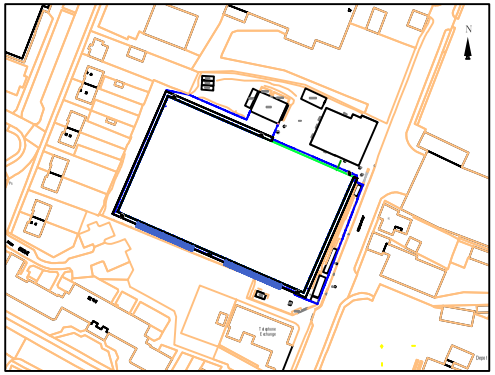

Location Plan
(NTS)

Redevelopment of the KG stadium Phase 1

Full size 4G Artificial turf pitch (Overall size 106m x 66m)
Spectator barrier system
5m Security fence (Removed fopr clarity)
2m Perimeter path around pitch
Flood-lights (6)

Notes

1. Do not scale from this drawing
2. Site verify all dimensions prior to construction
3. Report all discrepancies to the Drawing Originator immediately
4. This drawing is to be read in conjunction with all relevant documents and drawings
5. This document is a briefing tool aimed to illustrating the required design intent for a community football stadium. Design responsibility remains with the design team and all information should be checked for suitability on a project by project basis.