ALL DRAWINGS ARE INDICATIVE

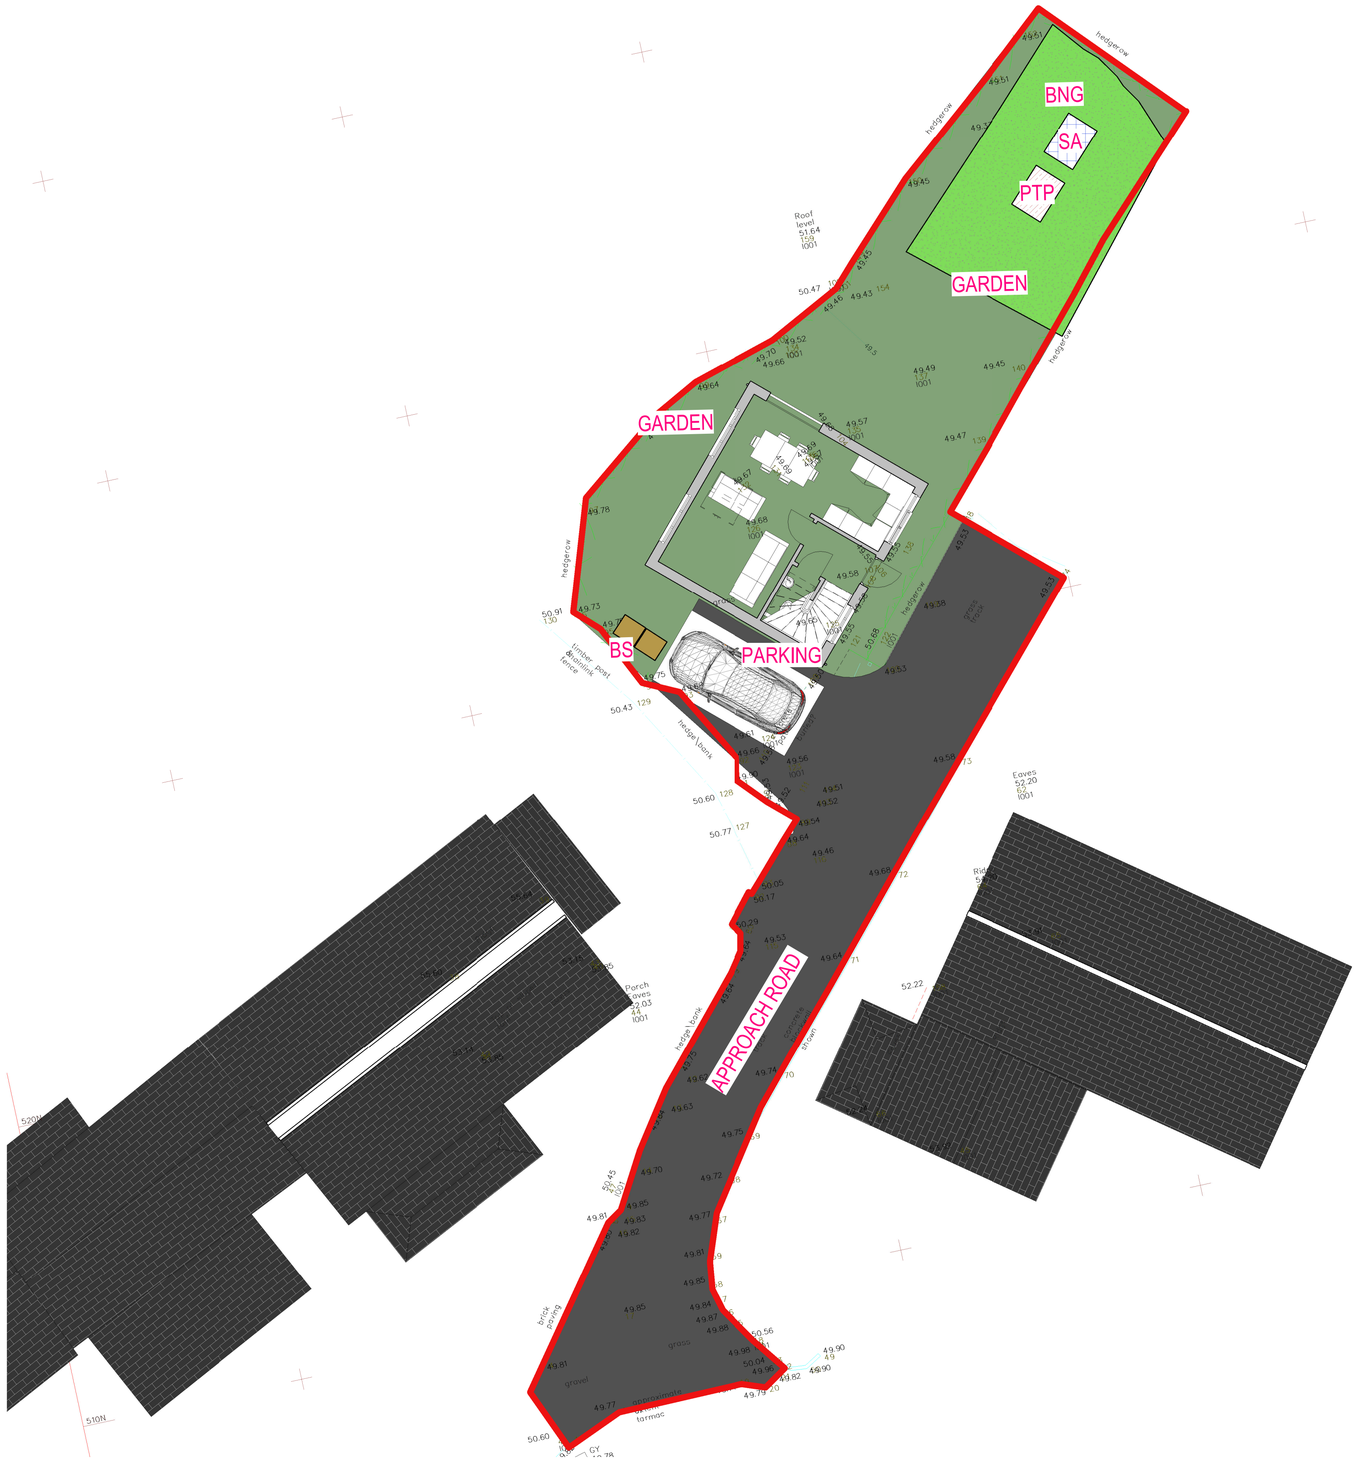

- PACKAGE TREATMEBT PLANT
- SOAK AWAY
- BIODIVERSITY NET-GAIN
- BIN STORE
- SITE BOUNDRY
- APPROACH ROAD

North

GRAPHIC SCALE: 1:100

PROPOSED SITE PLAN

1 : 100

REV	DESCRIPTION	DATE	DRAWN

REVISIONS

ercle
Designing contemporary futures

GORDON COURT EAST,
MILLFIELDS, PLYMOUTH
PL1 3JB

studio@ercle.co.uk
01752 223686

CLIENT : JONATHAN PENNEY

PROJECT : LOWER MOLINNIS

DRAWING : PROPOSED SITE PLAN

SCALE : As indicated@ A1 DRAWN : MGM

NUMBER : 2021-04 2002

Z:\active jobs\2023-55 - Lower Mollinnis\BIM\01-WIP\Revit\2023-55 - Site Plan.rvt