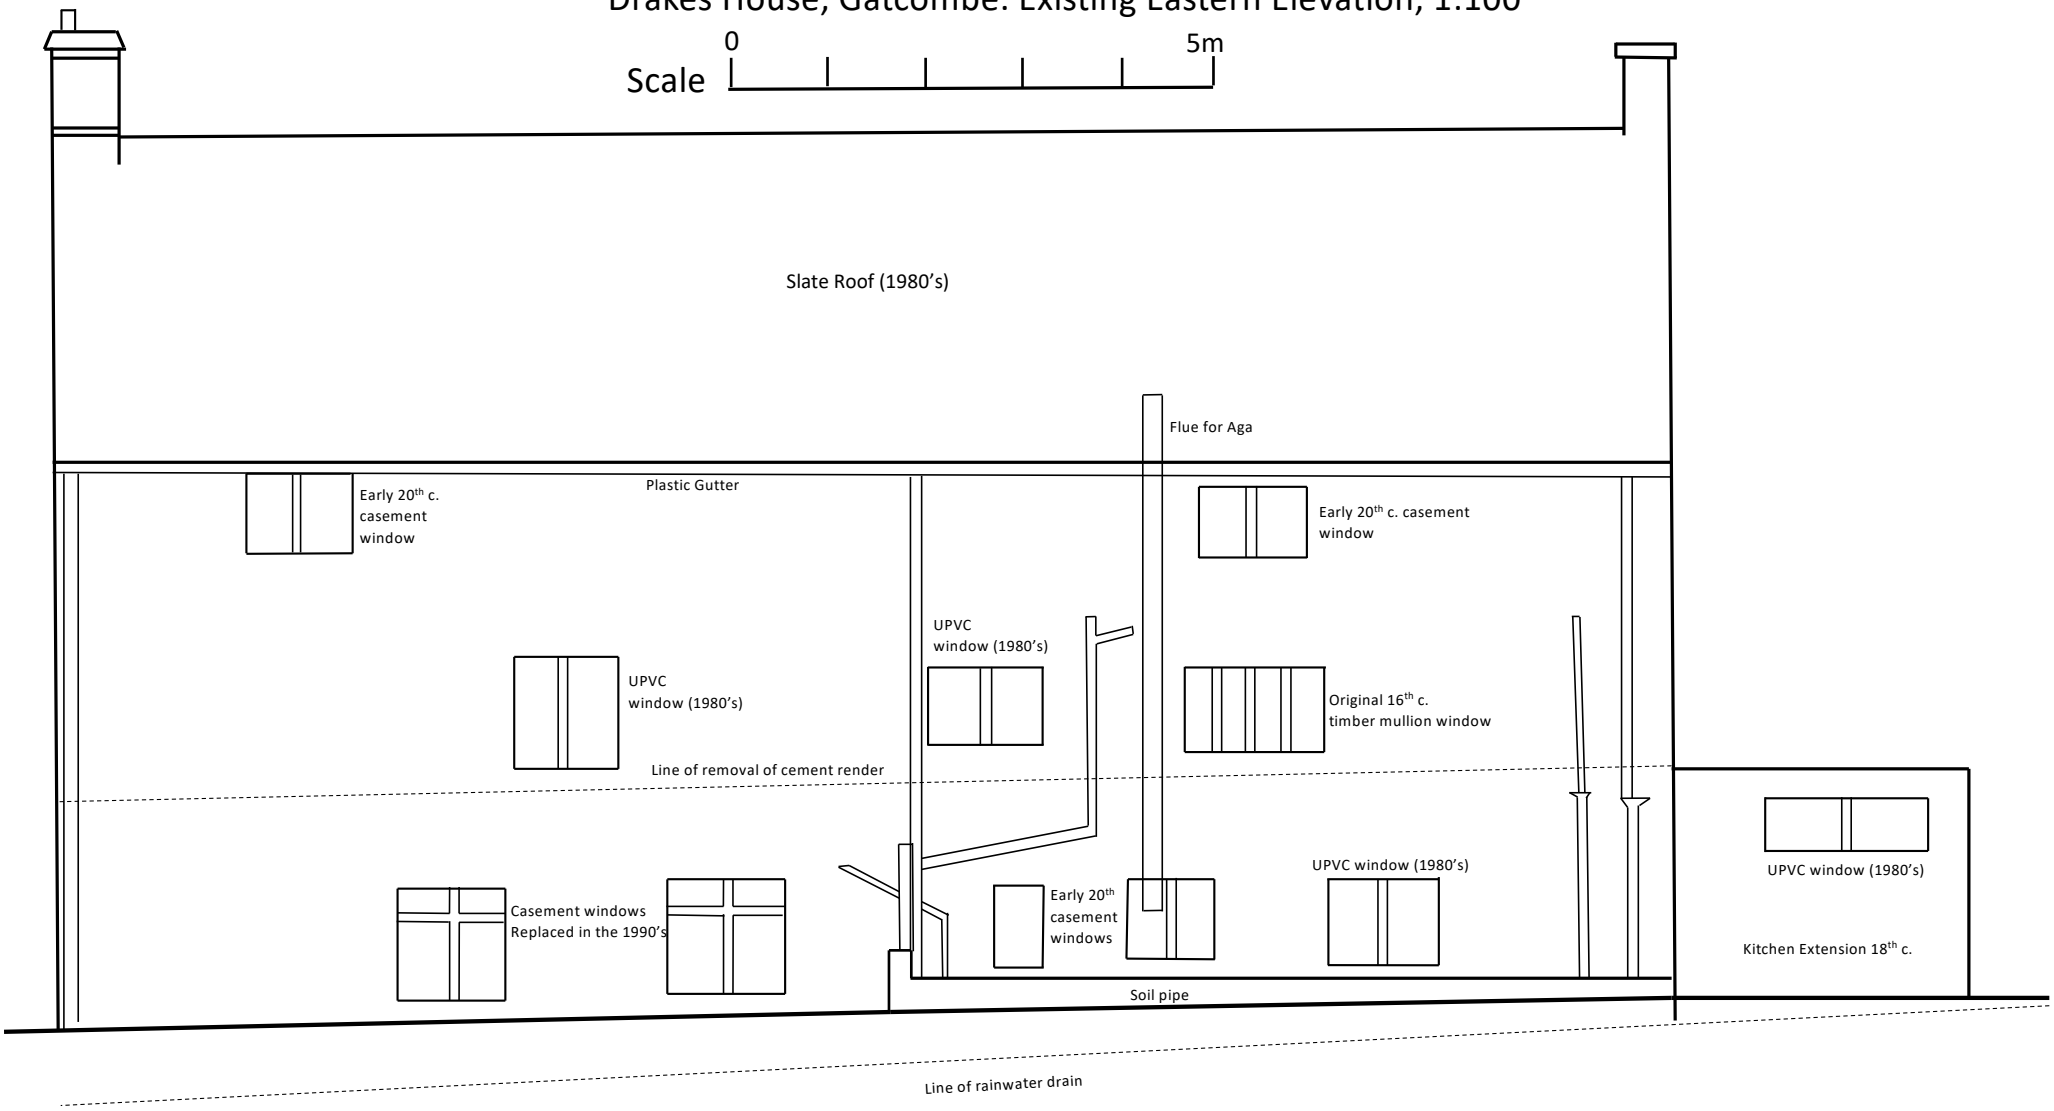Drakes House, Gatcombe. Existing Eastern Elevation, 1:100