41 WHEATLANDS DRIVE, LEICESTER.

APPROX NORTH

It is the responsibility of the client to advise of matters relating to land title, restrictive covenants, wayleaves or positions of public drains in relation to the site. Site boundaries are taken as visible fence lines unless advertised otherwise

Drawings may be scaled for planning purposes only.

All existing and proposal drawings are based on measured surveys. Site drawings are based on ordnance survey plans. Halford Jones Architecture cannot guarantee the accuracy of drawings that have been imported from other agencies, eg Ordnance Survey.

CIAT
CHARTERED PRACTICE

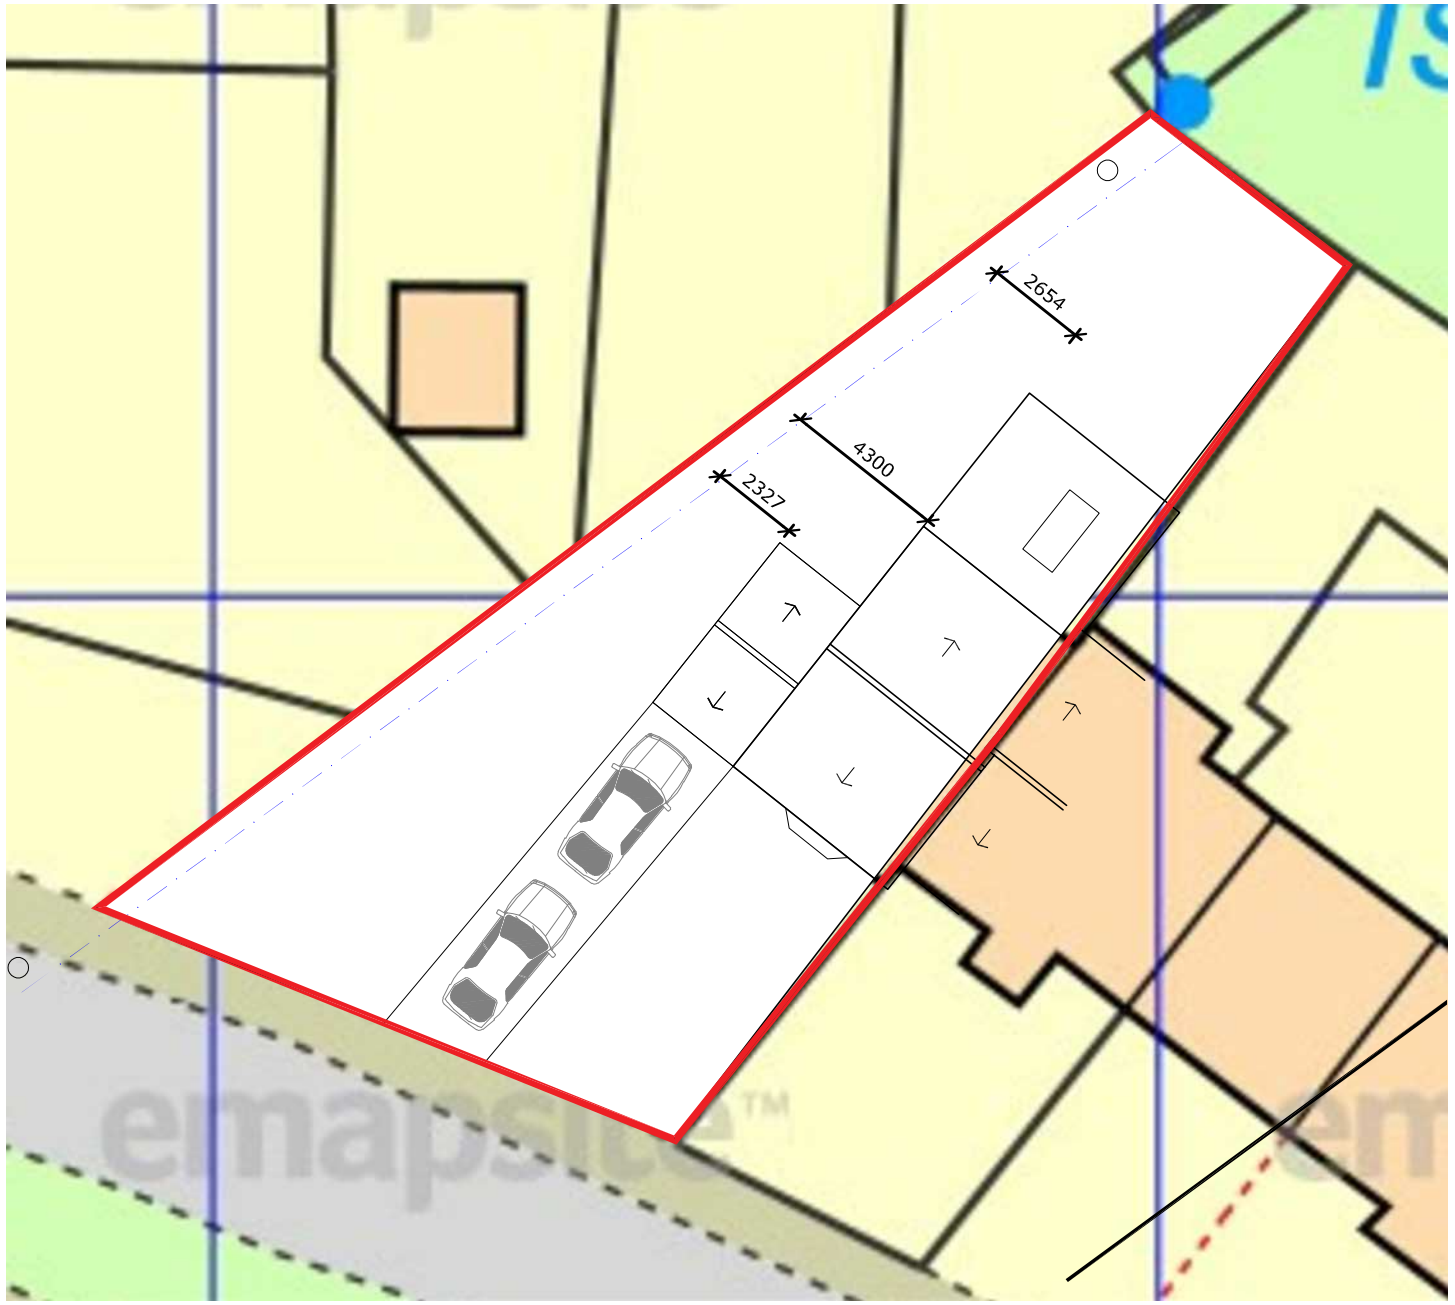

PROPOSED SITE PLAN
scale 1:200

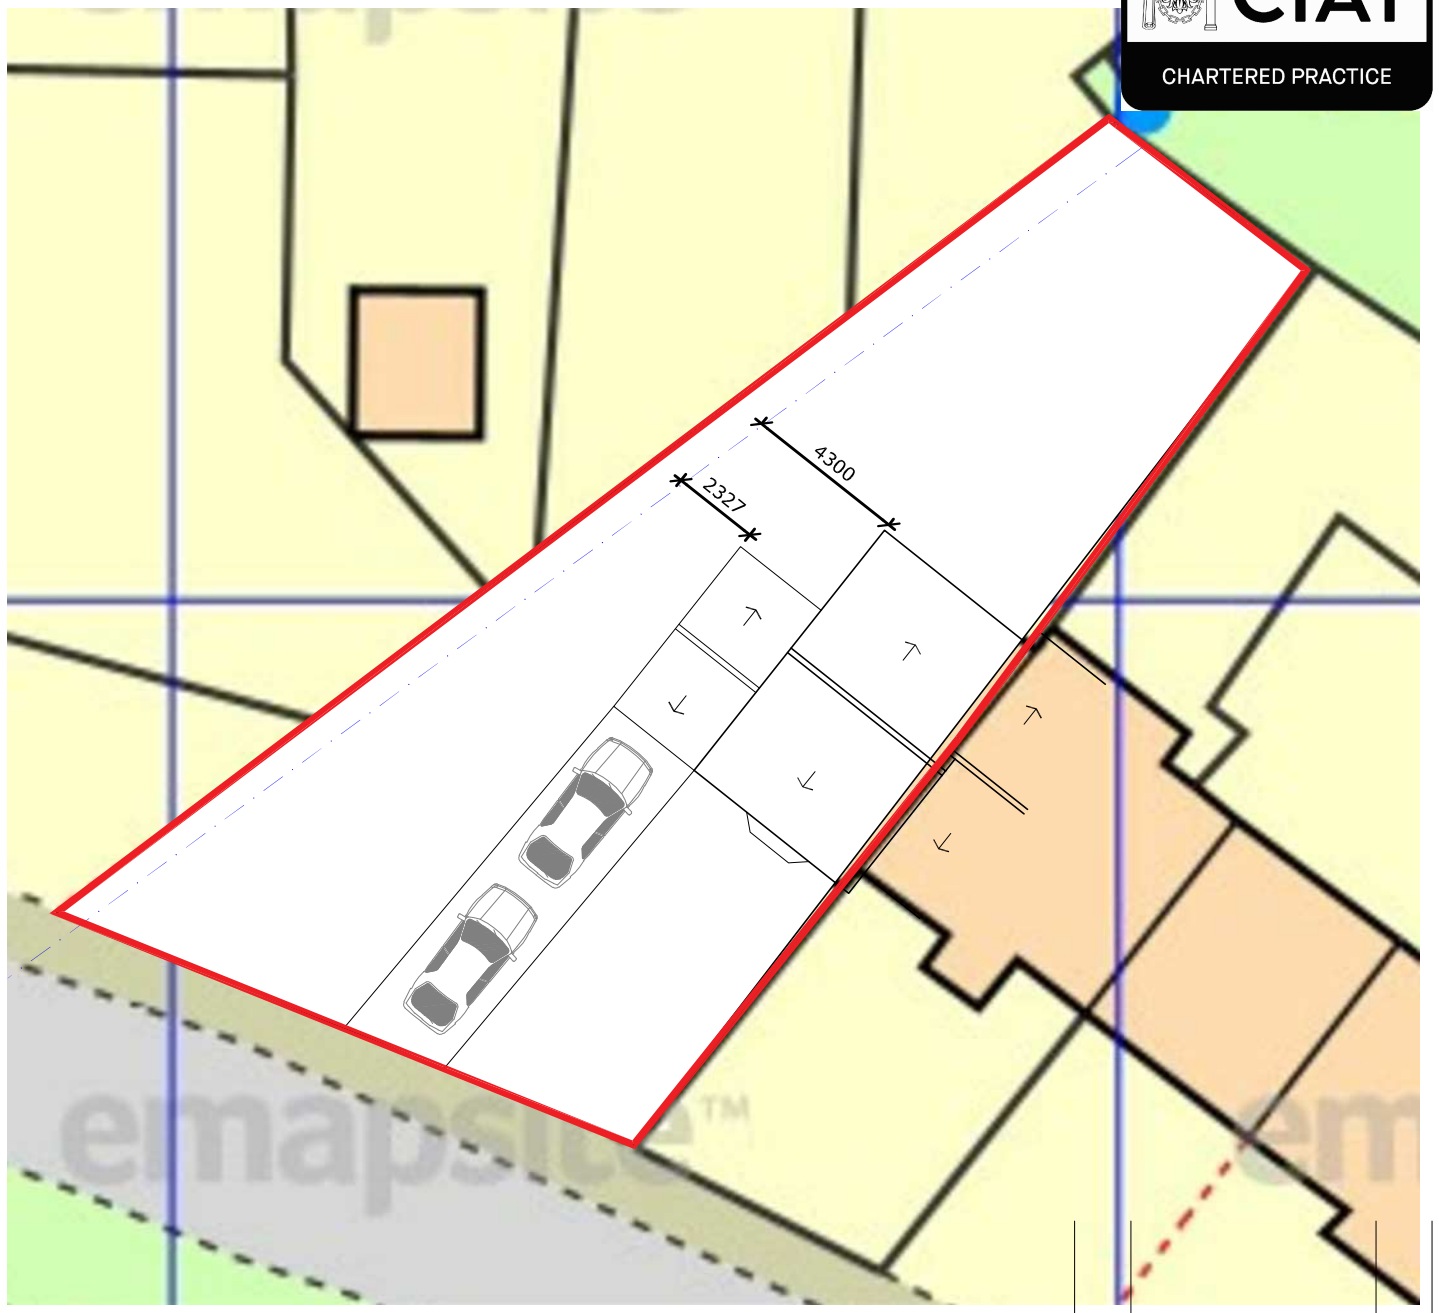

EXISTING SITE PLAN
scale 1:200

PRELIMINARY ~ SITE PLANS

0 5 10 20
Metres at scale 1:200

Revision:	Amendment Description:	Initials:	Date:

HALFORDJONES Architecture

Client Address:	Project Address: Mr Richard Yardley, 41 Wheatlands Drive, Countesthorpe, Leicester, LE8 5RT
Project No: 220502	Drawn By: TJ
Drawing No: A002	Revision: /
Date: 28.05.22	Scale: 1:200
Drawing Title: Site Plans	
Issue Type: PRELIMINARY	Checked By: TJ

Registered Office: Halford Jones Architecture Ltd., 34a Park Hill Drive, Aylestone, Leicester, LE2 8HR. (Company Number 10312635)
Tel: 0116 2832576 Mob: 07508 607002
Email: office@halfordjones.com Website : www.halfordjones.com

NO DIMENSIONS ARE TO BE SCALED FROM THIS DRAWING. ALL DISCREPANCIES WITH THE DETAILS TO BE REPORTED AND CLARIFIED PRIOR TO COMMENCING WORKS ON SITE. IF IN DOUBT - ASK.
THIS DRAWING IS COPYRIGHT.