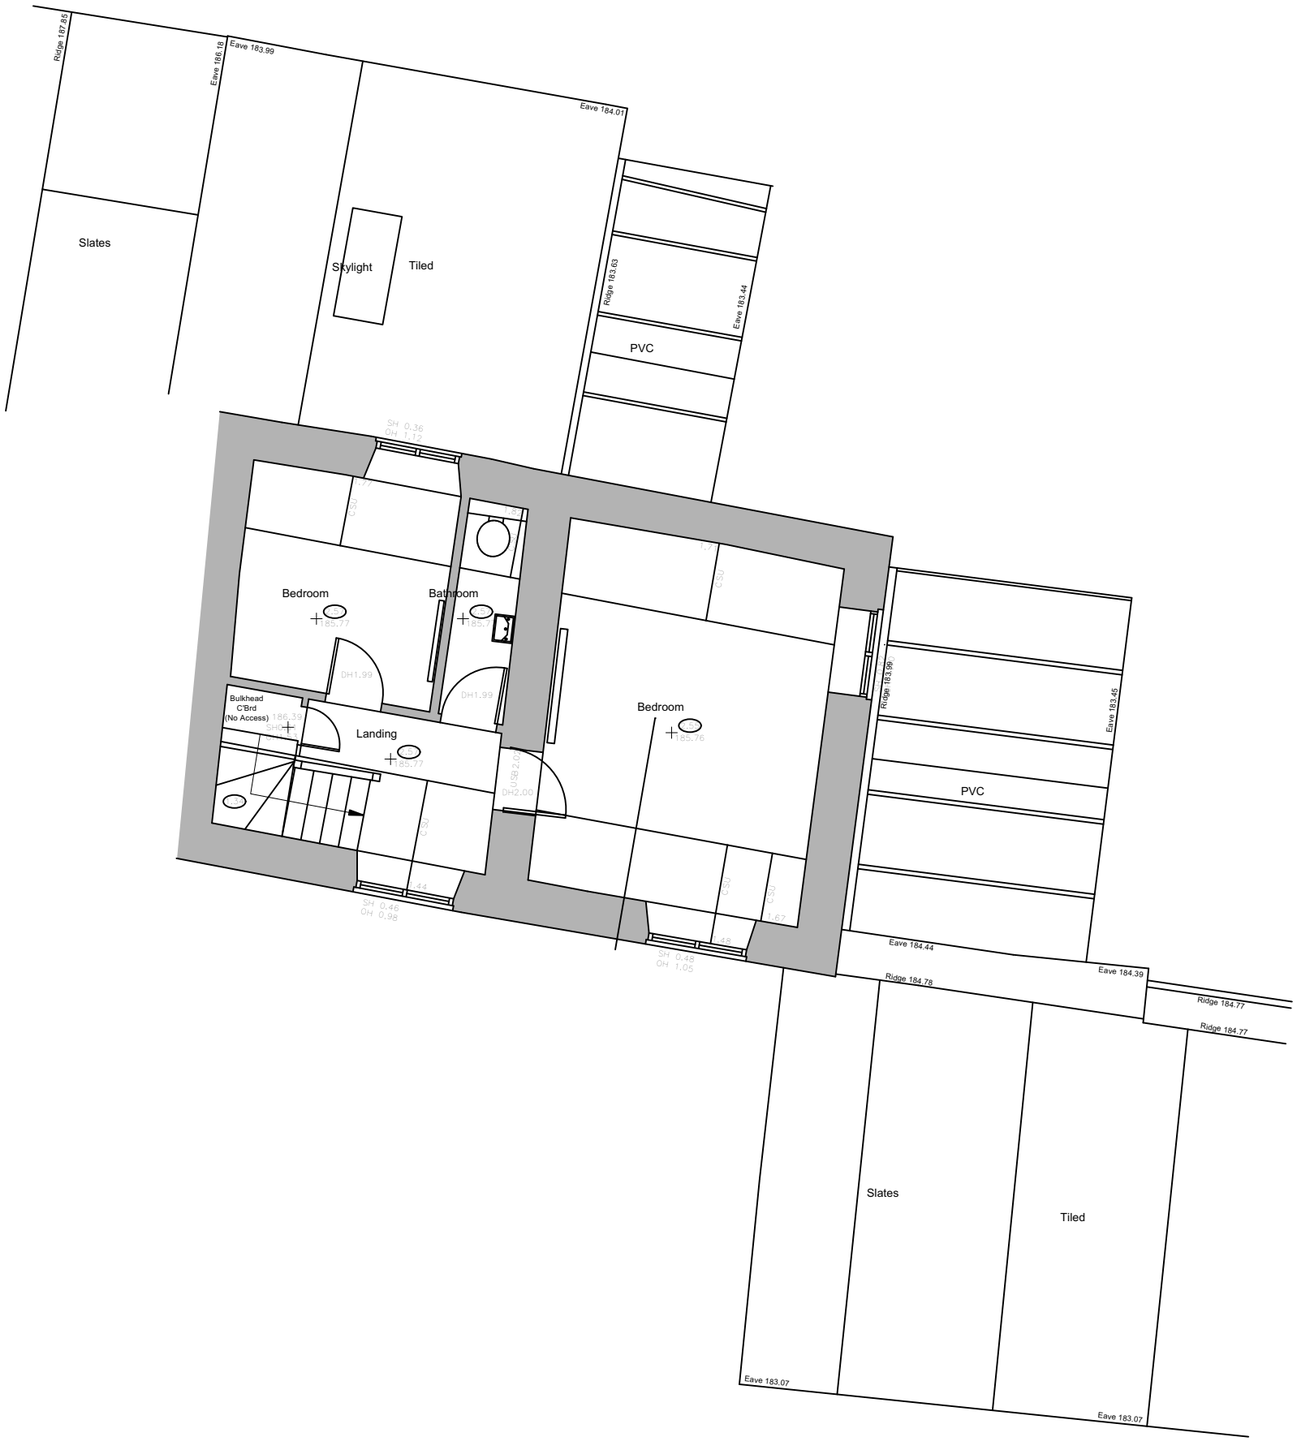

NOTES:

1) Responsibility is not accepted for errors made by others in scaling from this drawing. All construction information should be taken from figured dimensions only.
2) All dimensions to be checked on site.
3) Unless otherwise stated dimensions are in millimetres.
4) Drawings to be read in conjunction with all other project drawings.
5) Copyright Sense Architects.

0 1.0 2.0 3.0 4.0 5.0 M

N

Rev	Date	Revisions
-	-	-

Sense ARCHITECTS

m: 07810 484780
e: info@sense-architects.co.uk
w: www.sense-architects.co.uk

Client

MR & MRS OWEN

Job Title

40 WEST END,
MINCHINHAMPTON,
GLOUCESTERSHIRE, GL6 9JA

Drawing title

EXISTING
SECOND FLOOR PLAN

Drg status

PLANNING

Scale 1:75@A3

Date MARCH 2023

Drg.No **047/P/202**

Rev -