This drawing and design remain the property of BRD TECH LTD and should not be reproduced or altered in any way with out their consent.

All dimensions, levels and information indicated is to be verified on site prior to the commencement of any work on site. Any discrepancies are to be reported to BRD TECH LTD directly.

REVISIONS

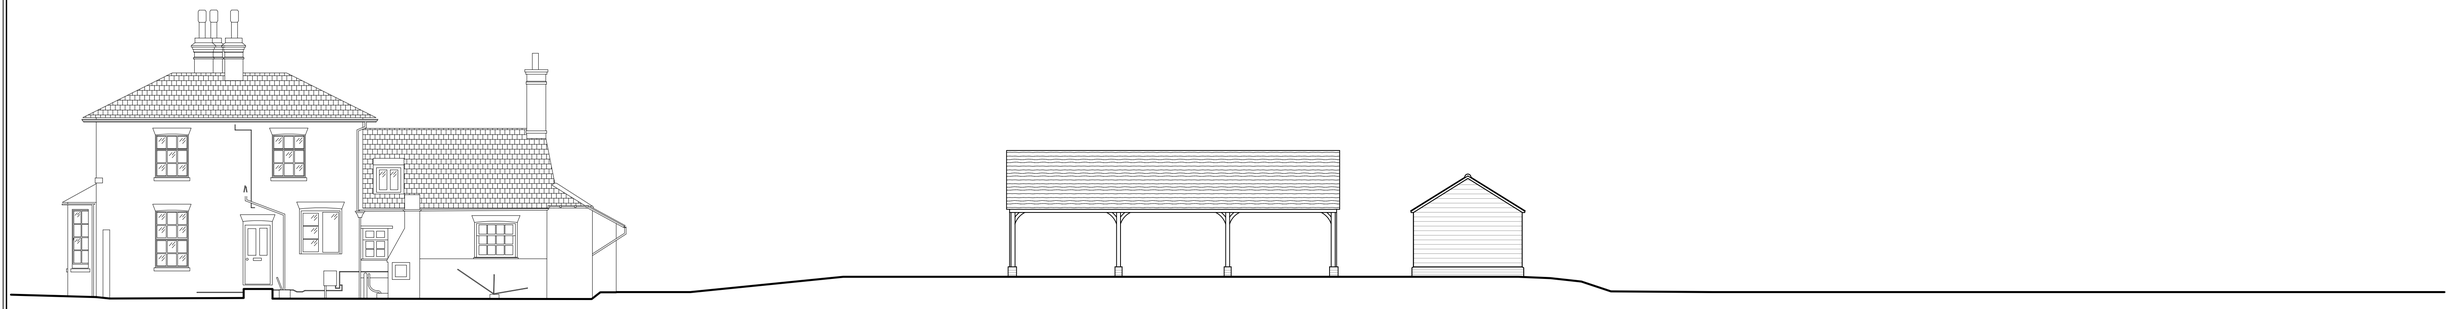

MILLERS FARM HOUSE

CART LODGE PARKING

EXISTING SITE SECTION

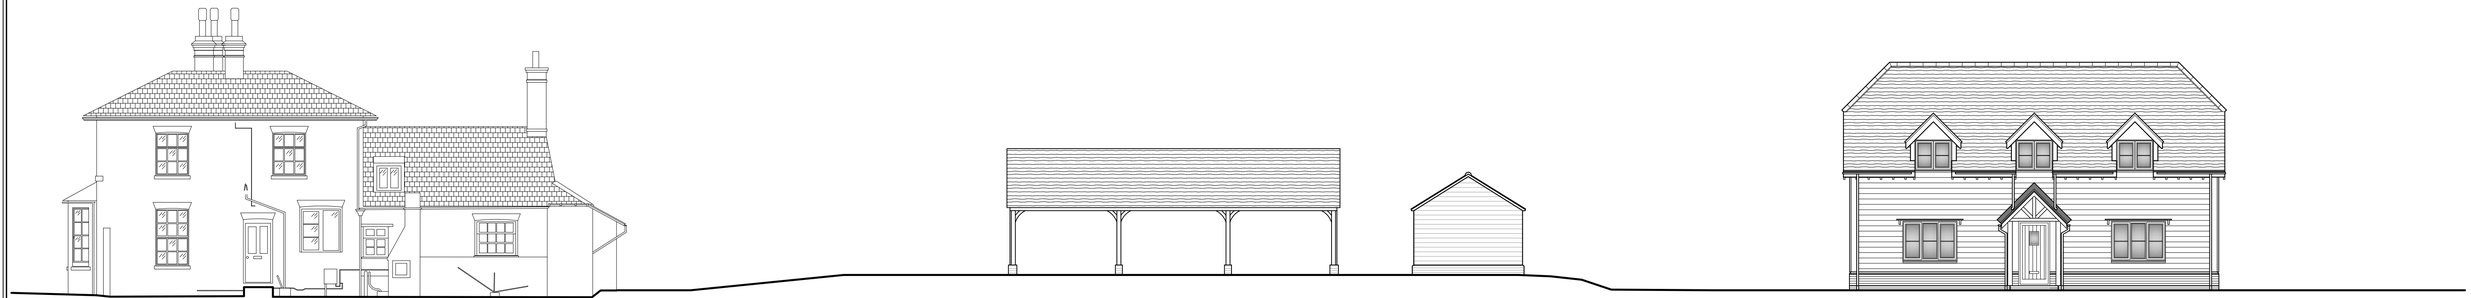

MILLERS FARM HOUSE

CART LODGE PARKING

PROPOSED NEW UNIT

PROPOSED SITE SECTION

Metres 1:50
0 0.5 1 1.5 2 2.5 3 3.5 4
Metres 1:100
0 1 2 3 4 5 6 7 8

1A Church Street
Sawbridgeworth
Hertfordshire
CM21 9AB

T:01279 600110

enquiries@brdtech.co.uk
www.brdtech.co.uk

SUSTAINABLE ARCHITECTURE

Project

NEW DEVELEPOMENT ADJ WINDMILL BARN, CHURCH LANE, TAKELEY CM22 6QL

Title

EXISTING AND PROPOSED SITE SECTIONS

Scale @ A1	Date	Drn By
1:100	MAY 23	TAC

Status

PLANNING

Ref

BRD/23/022/003

Corporate Building Engineers

ACCREDITED

CIAT GROUP MEMBERSHIP SCHEME MEMBER

SCALE FROM THIS DRAWING AT YOUR OWN RISK.