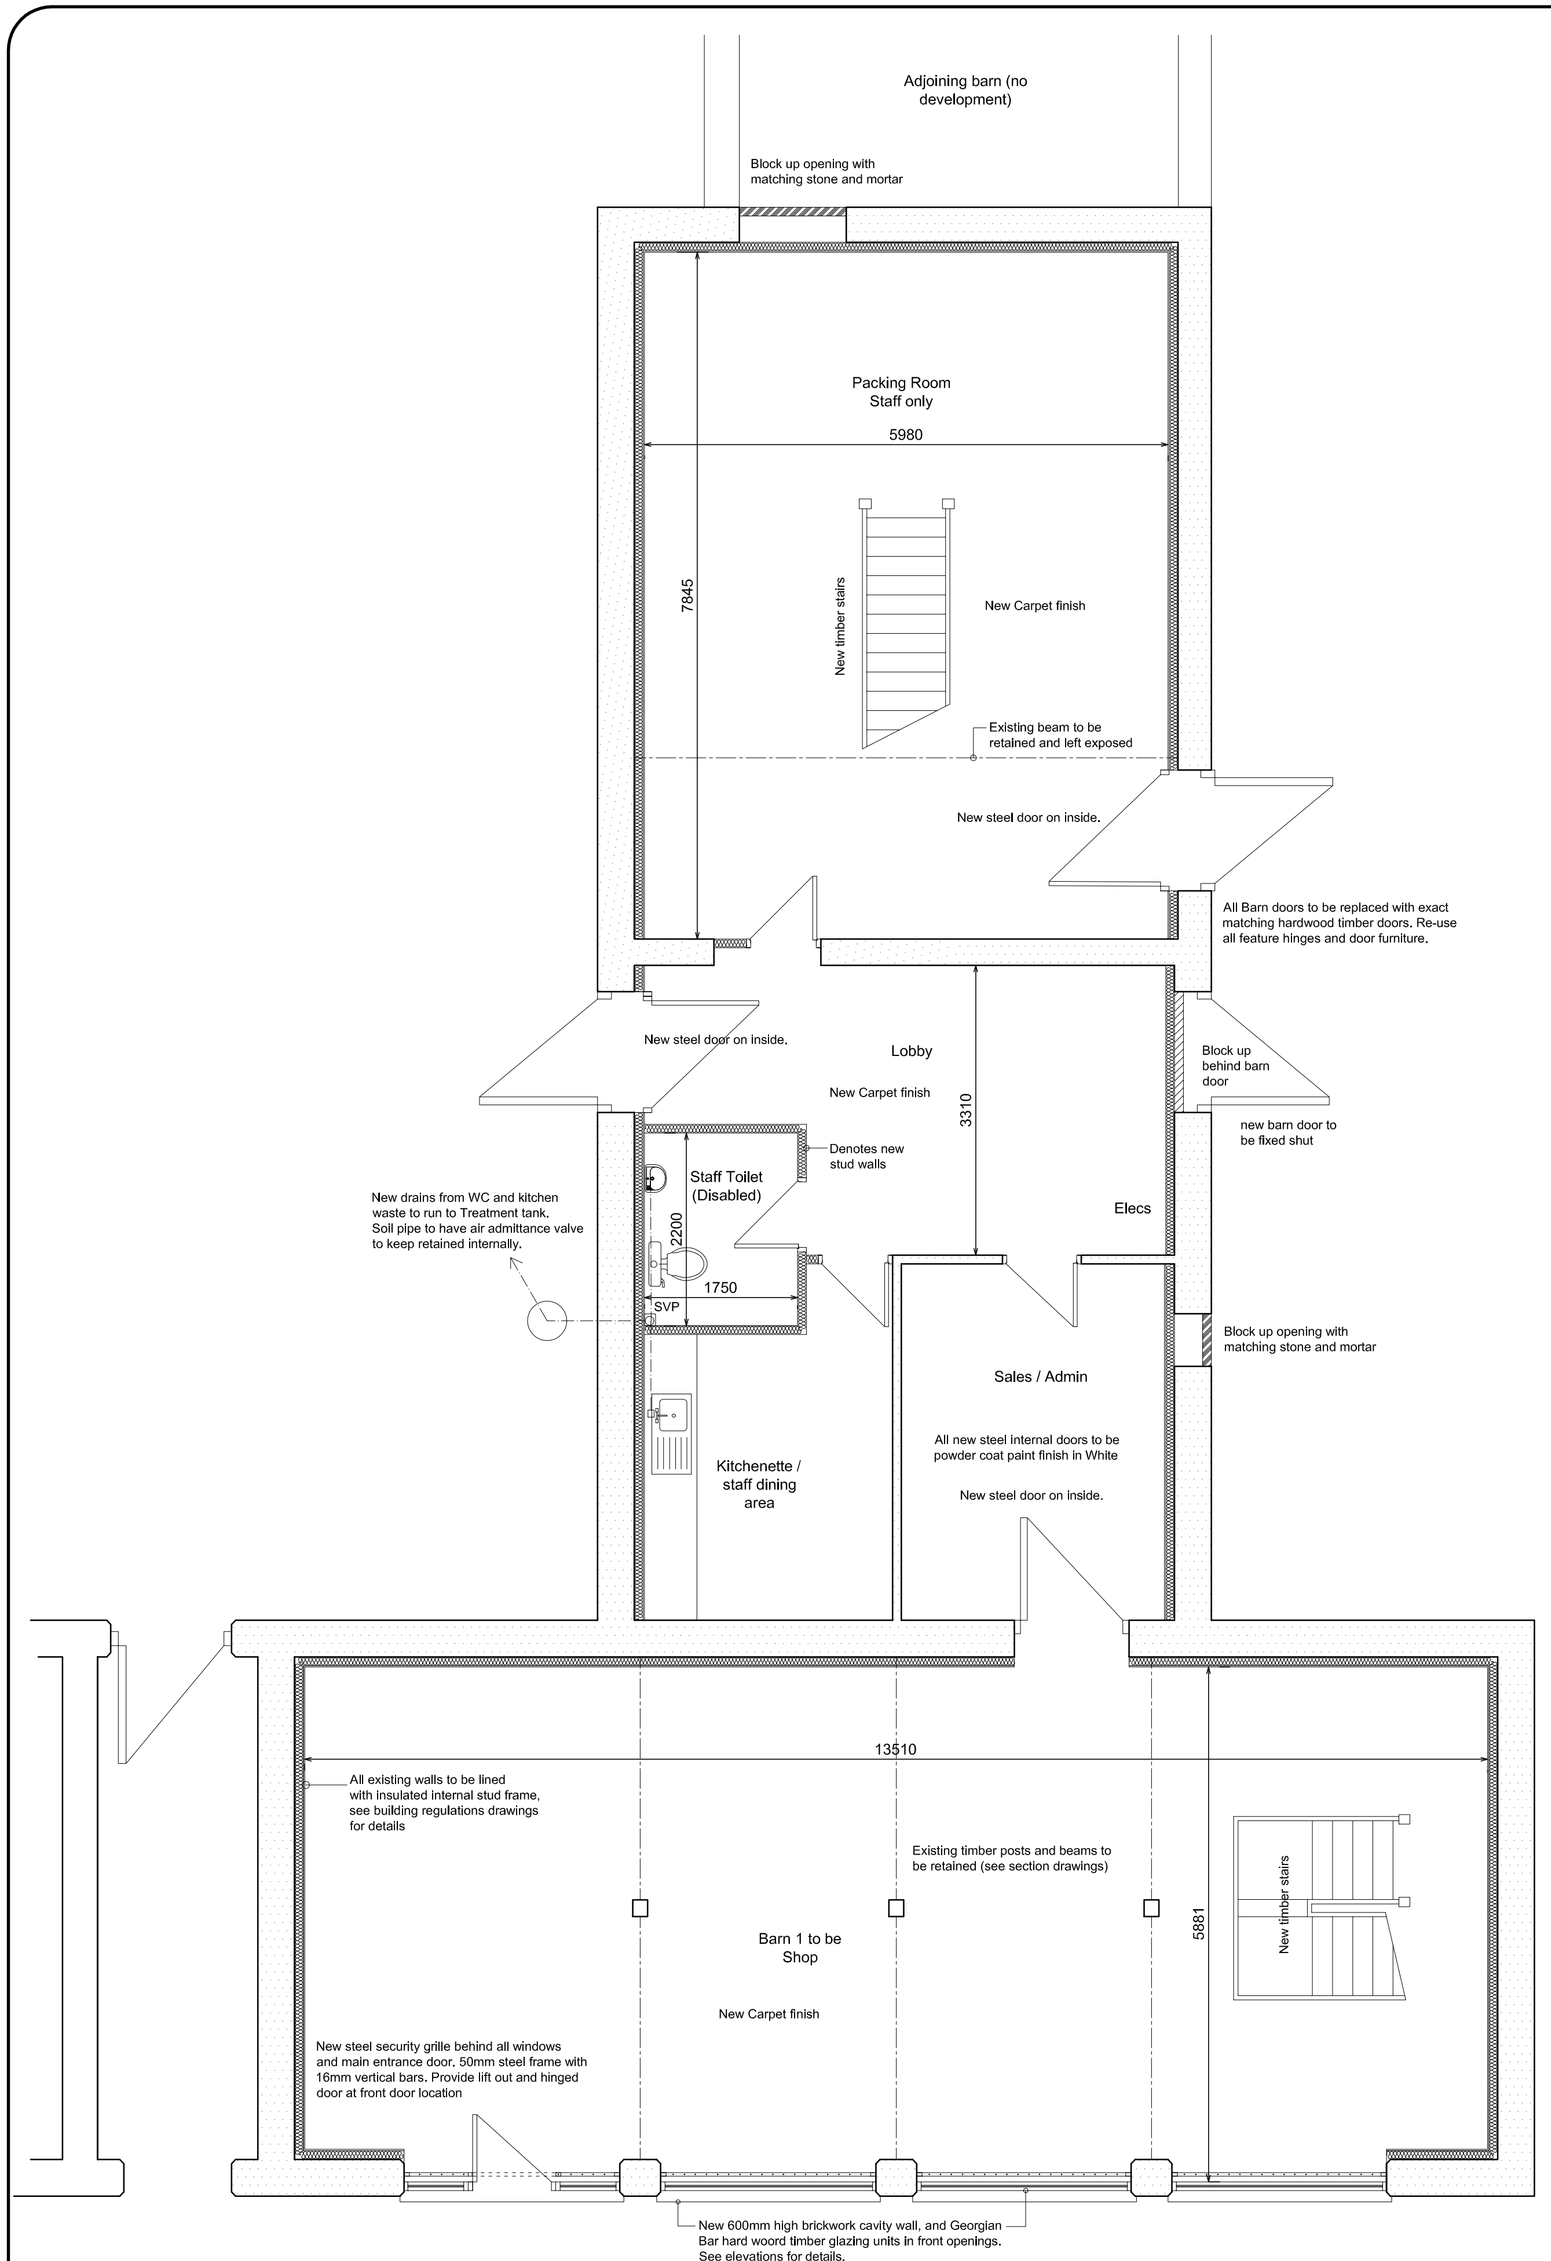

Proposed Ground Floor Plan

(scale 1:50)

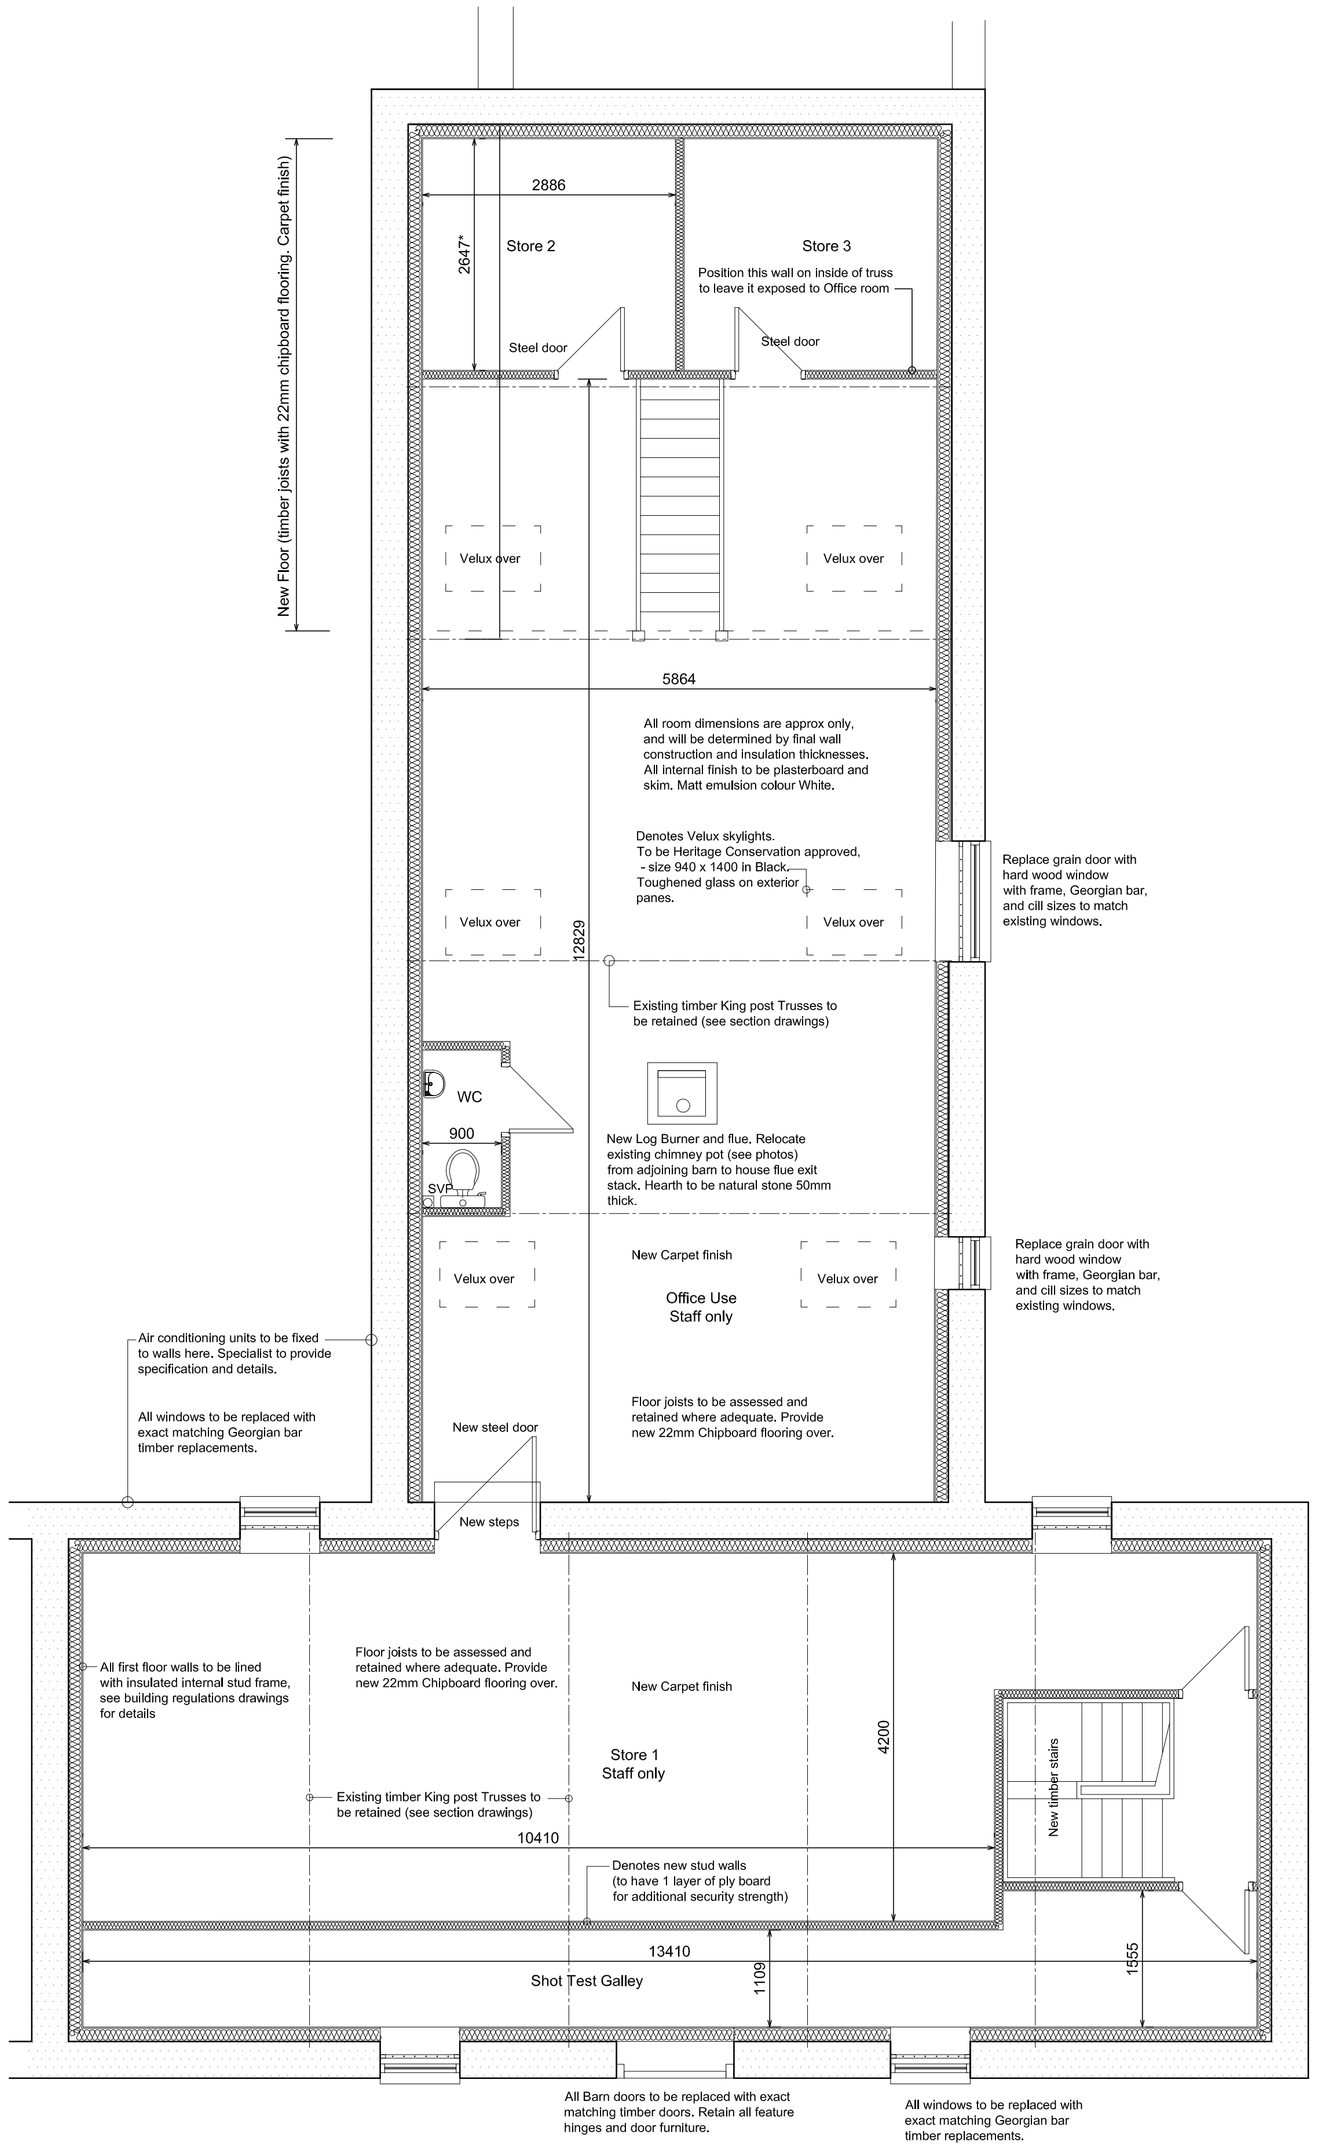

Proposed First Floor Plan

(scale 1:50)

W.I DESIGN
ARCHITECTURAL DRAUGHTING SERVICE
Tel: 07972 696872
EMAIL: architectslincolnshire@gmail.com

CLIENT:
MR PETER ROSE

PROJECT:
PROPOSED RESTORATION AND CONVERSION OF BARNS AT LODGE FARM, CHURCH LANE, NORTH RAUCEBY, NG34 8QU

DRG TITLE:
PROPOSED
PLANS AND ELEVATIONS

DATE:	SCALE:
AUG 23	AS STATED AT A1

DRG No.:	DRAWN BY:
23-0819-02	WI