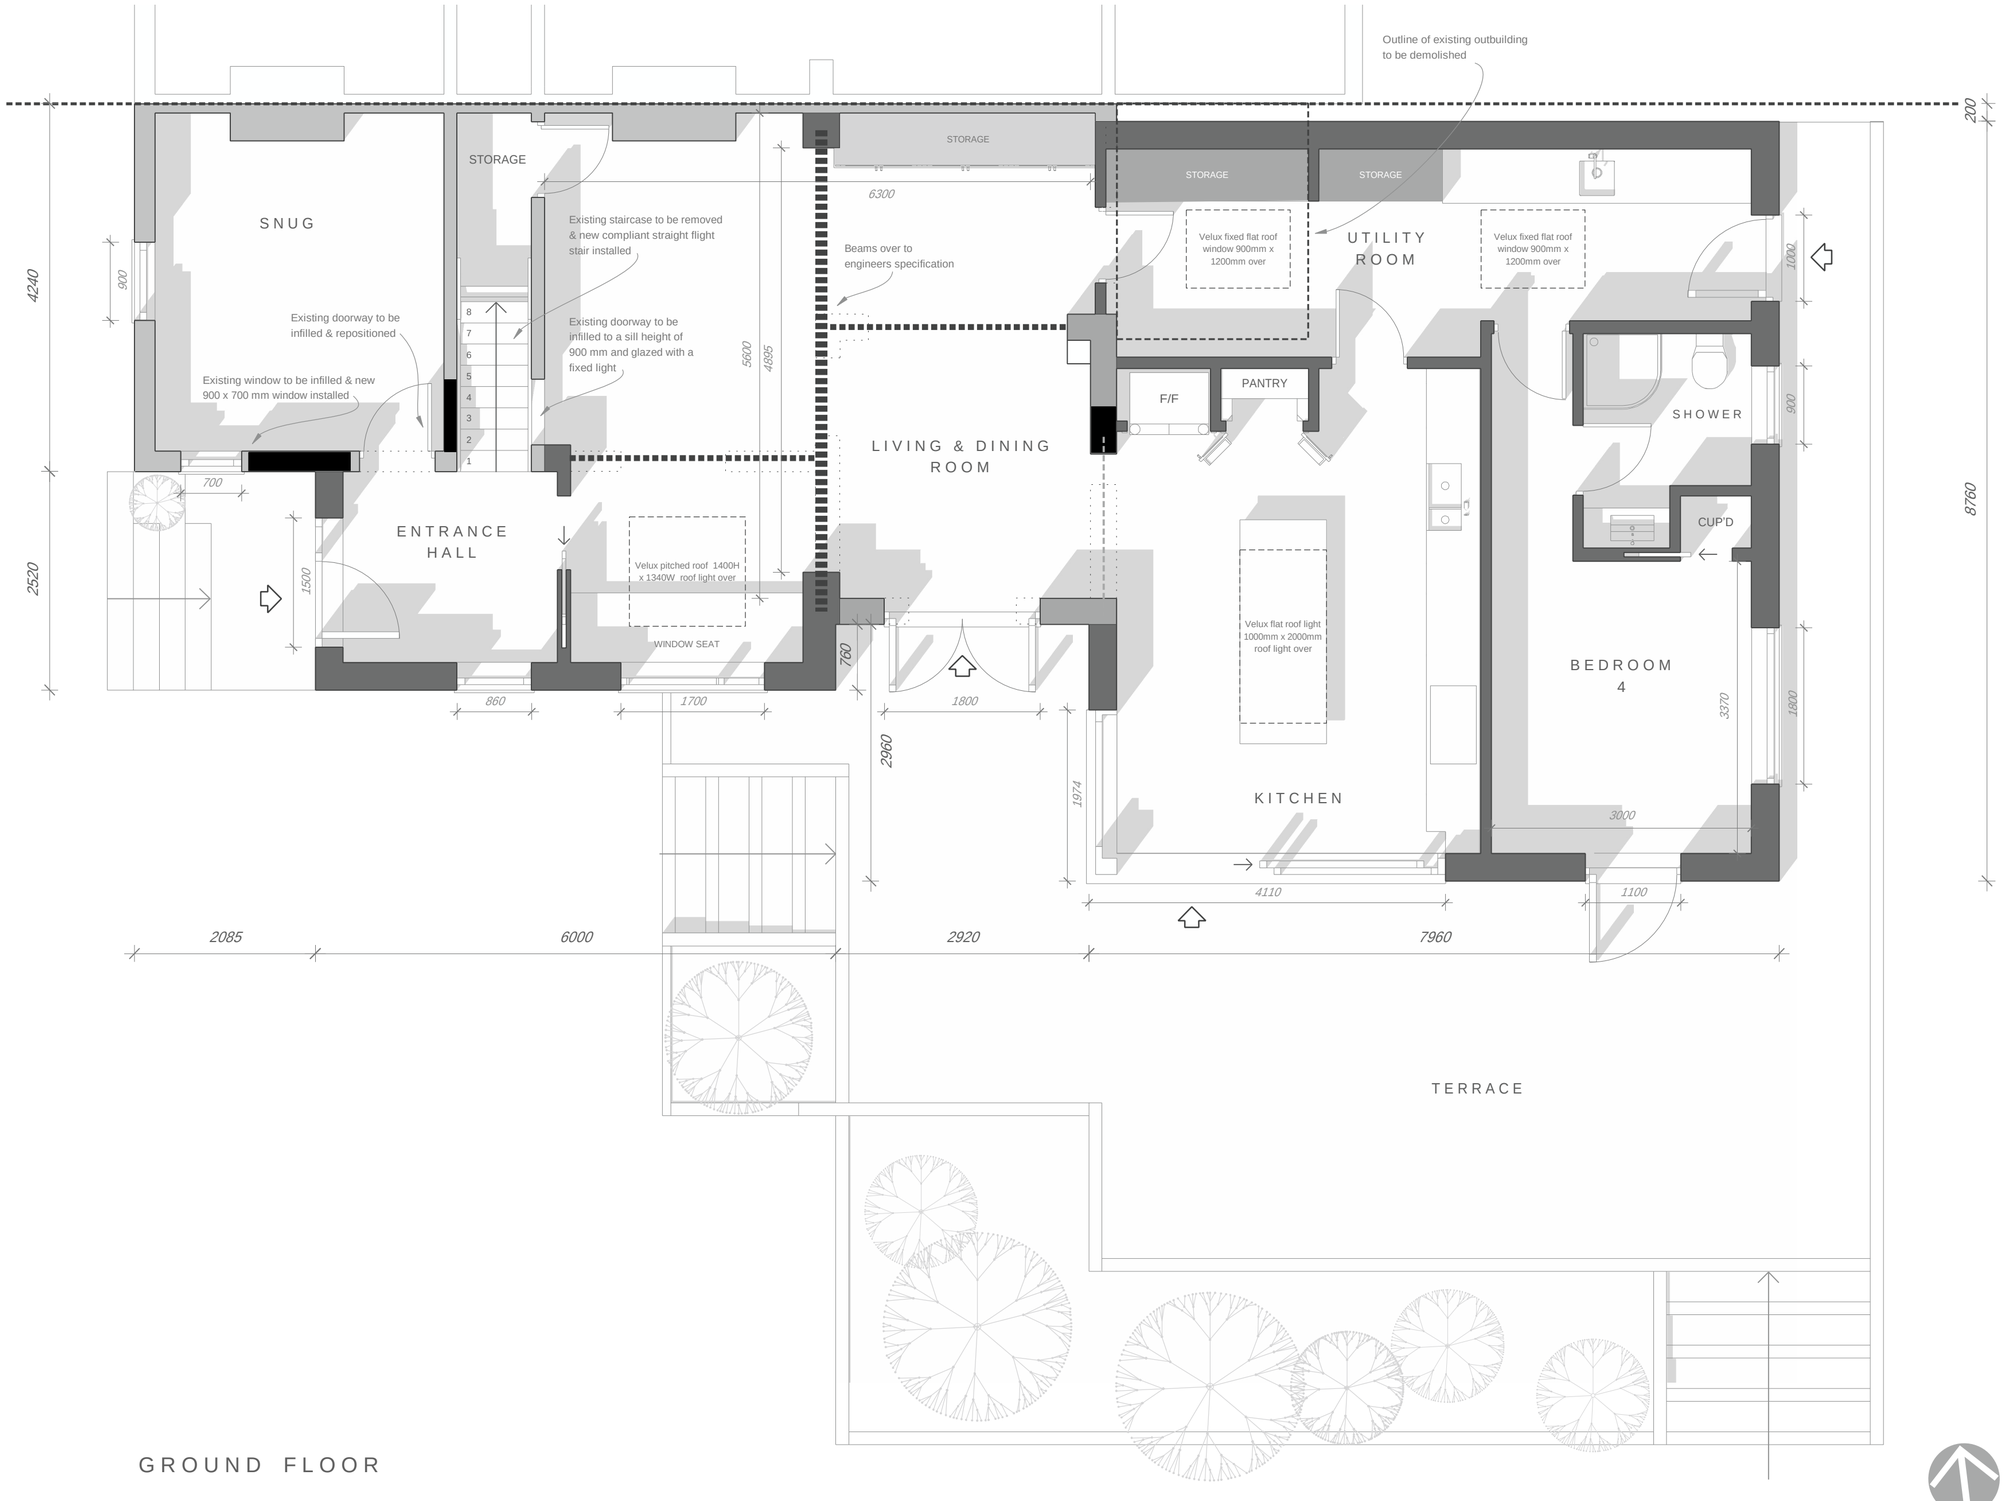

GROUND FLOOR

ALL DIMENSIONS TO BE VERIFIED ON SITE

0 2.5M 5M

Hendrikz Design and Draughting Services for
Rebecca Randall
6 Valley View
Tunbridge Wells
Kent TN4 0SY
[redacted]
rebeccarandall.co.uk

NOTES

No.	Revision Details	By	Date
Drawn			TLH
Date			June 12, 2023

Project Title
PROPOSED EXTENSIONS & ALTERATIONS

For
R & T Poulsom
2 Hillside Cottages
Frank's Hollow Road
Bidborough
Tunbridge Wells
Kent TN3 0UB

Drawing Title
PROPOSED GROUND FLOOR PLAN

Project Number
028

Drawing Number
028/1/03

Scale@A2
1:50