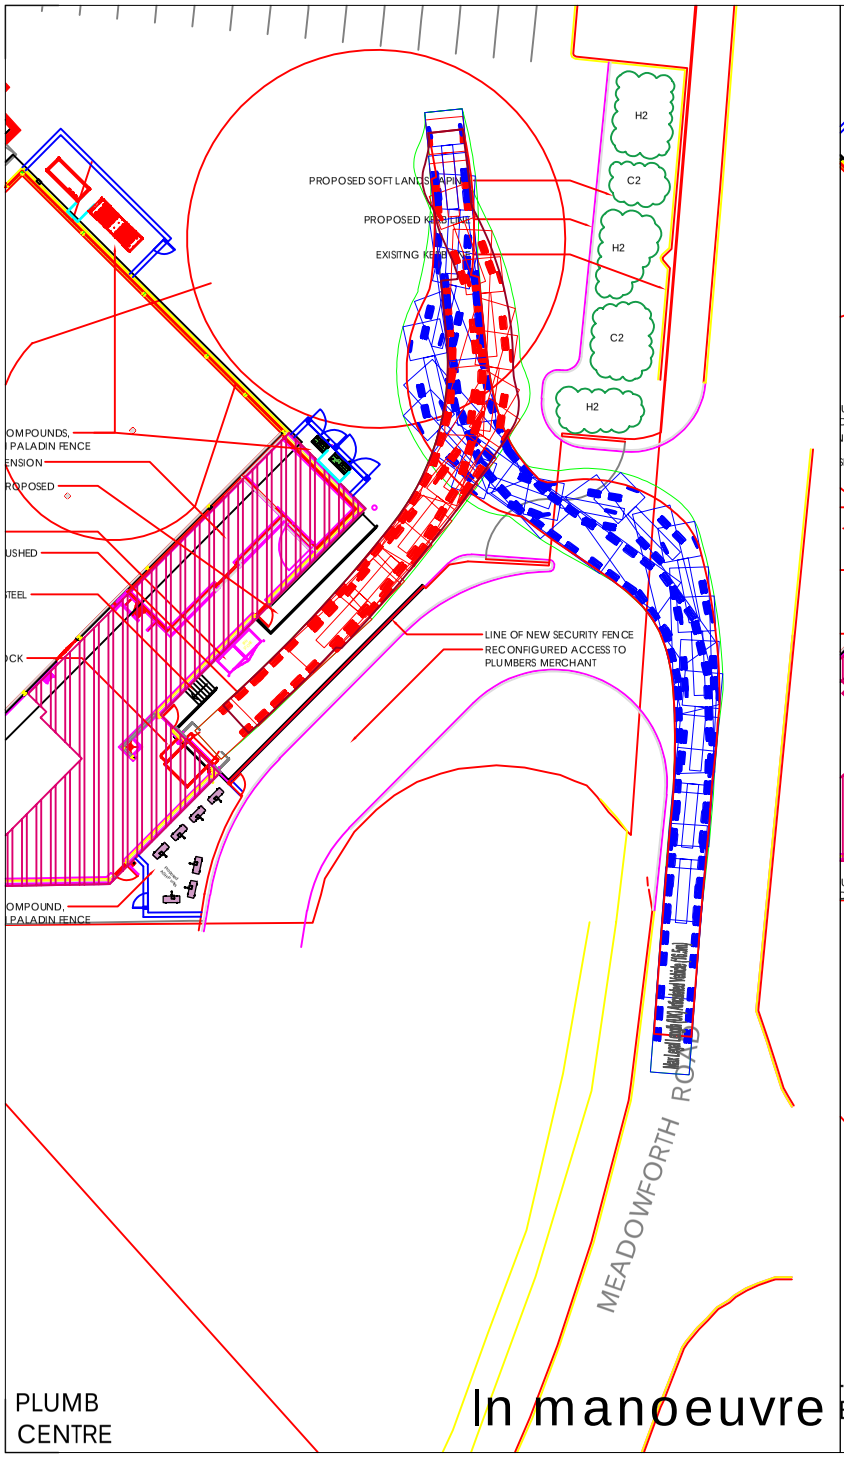

In manoeuvre

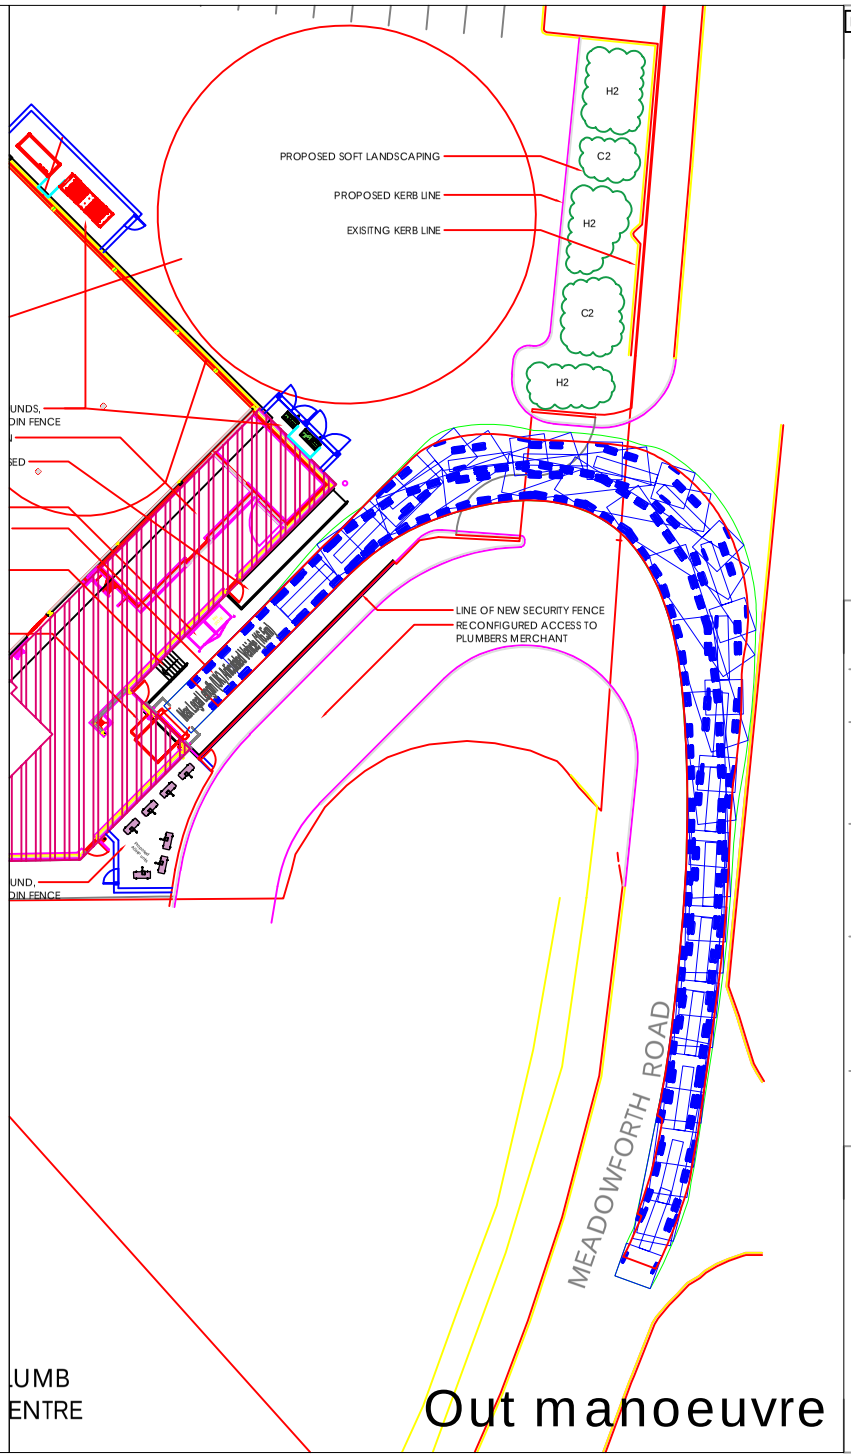

Out manoeuvre

REV	DATE	DESCRIPTION	DRW	CHK
1		Swept Path Analysis		

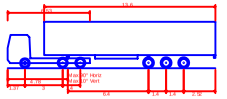

Max Legal Length (UK) Articulated Vehicle (16.5m)

Overall Length	16.500m
Overall Width	2.550m
Overall Body Height	3.681m
Min Body Ground Clearance	0.411m
Max Track Width	2.500m
Lock to lock time	6.00s
Kerb to Kerb Turning Radius	6.530m

Client
Aldi Stores Ltd.

Project Title
Aldi

Project Address
Aldi
2B Springbank Rd, Stirling FK7 7WR

Drawing Title
Swept Path Analyses

Job No.	Originator	Zone	Level	Type	Role
79-E0514	SWE	XX	00	Dr	D

System Classification	Drawing No.	Suitability	Revision
SL_80_98_85	-0001	S2	

Drawn	Checked	Date	Scale	Size
GK	GK	2023.11.15	1:500	A3

SWECO