THIS DRAWING IS FOR :

PLANNING
PURPOSES ONLY
Not to Be Used for Construction

Drawing based on Matlby Surveys Ltd.
Drawing Number - 20/097/203

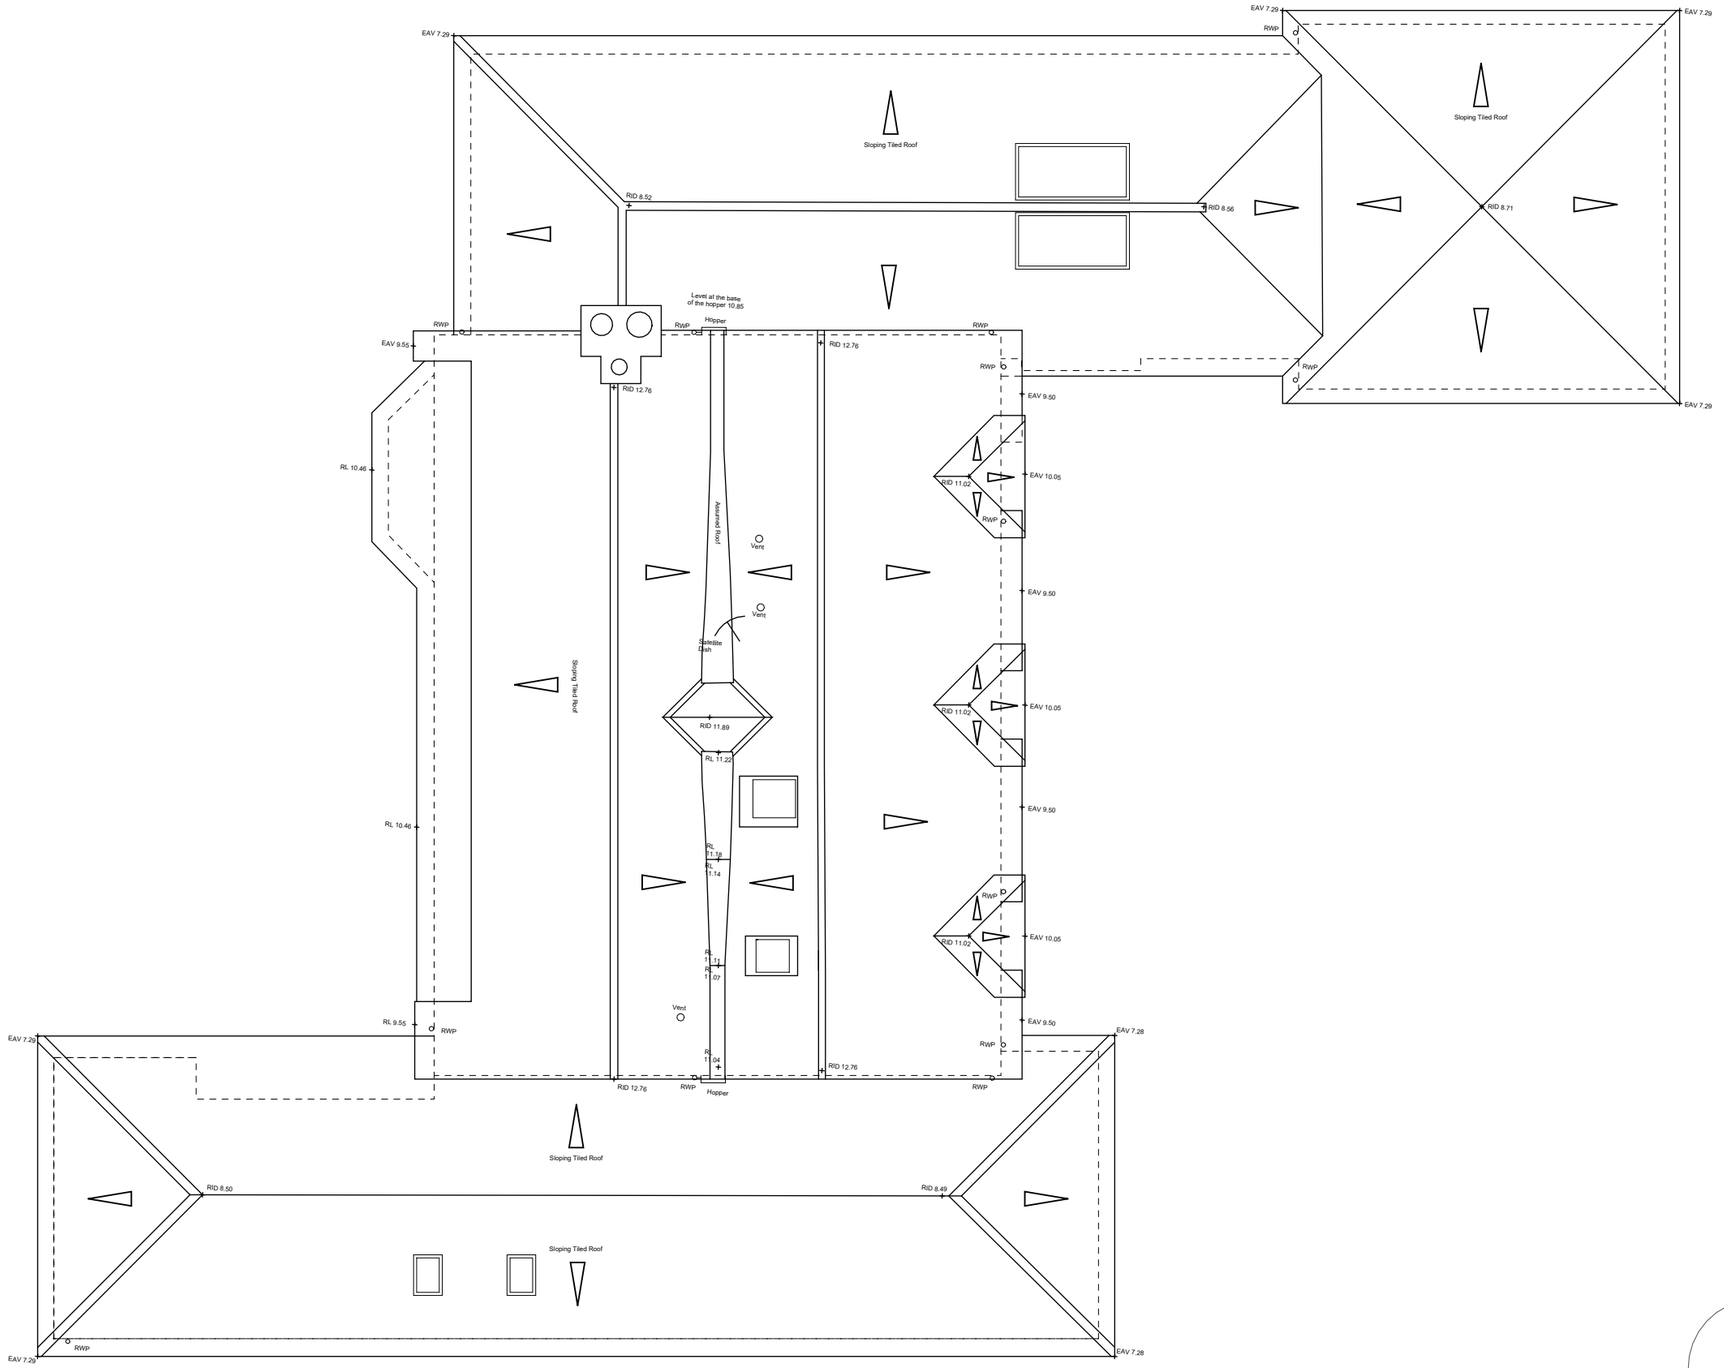

1. Existing Roof Plan

scale 1 : 100

This drawing is copyright of Randell Design Ltd ©

N

THIS IS A
COLOURED DRAWING
If this box does not appear Red, the drawing may not be represented properly

1:100 0m 2 4 6

CLIENT Mr & Mrs Tingley
PROJECT Snowhill Cottage
DRAWING TITLE Existing Roof Plan

DATE 29/08/23
DWG NO. 273 / 0.104
SCALE 1 : 100 @ A3
REVISION 01 Planning Issue DATE 26/10/23

NOTES
This drawing is copyright and shall not be reproduced nor used for any other purpose without the written permission of the architects. This drawing must be read in conjunction with all other related drawings and documentation. Permission is granted to scale from this drawing for the purposes of Local Authority Planning Approval only. Please verify that the information is correctly printed to scale by checking the control bar.

randell design group
architecture | interior design | project management

RIBA Chartered Practice
Martins Barn Birdham Road
Chichester W. Sussex PO20 7BX
+44 (0) 1243 697 170
info@randelldesigngroup.com
www.randelldesigngroup.com