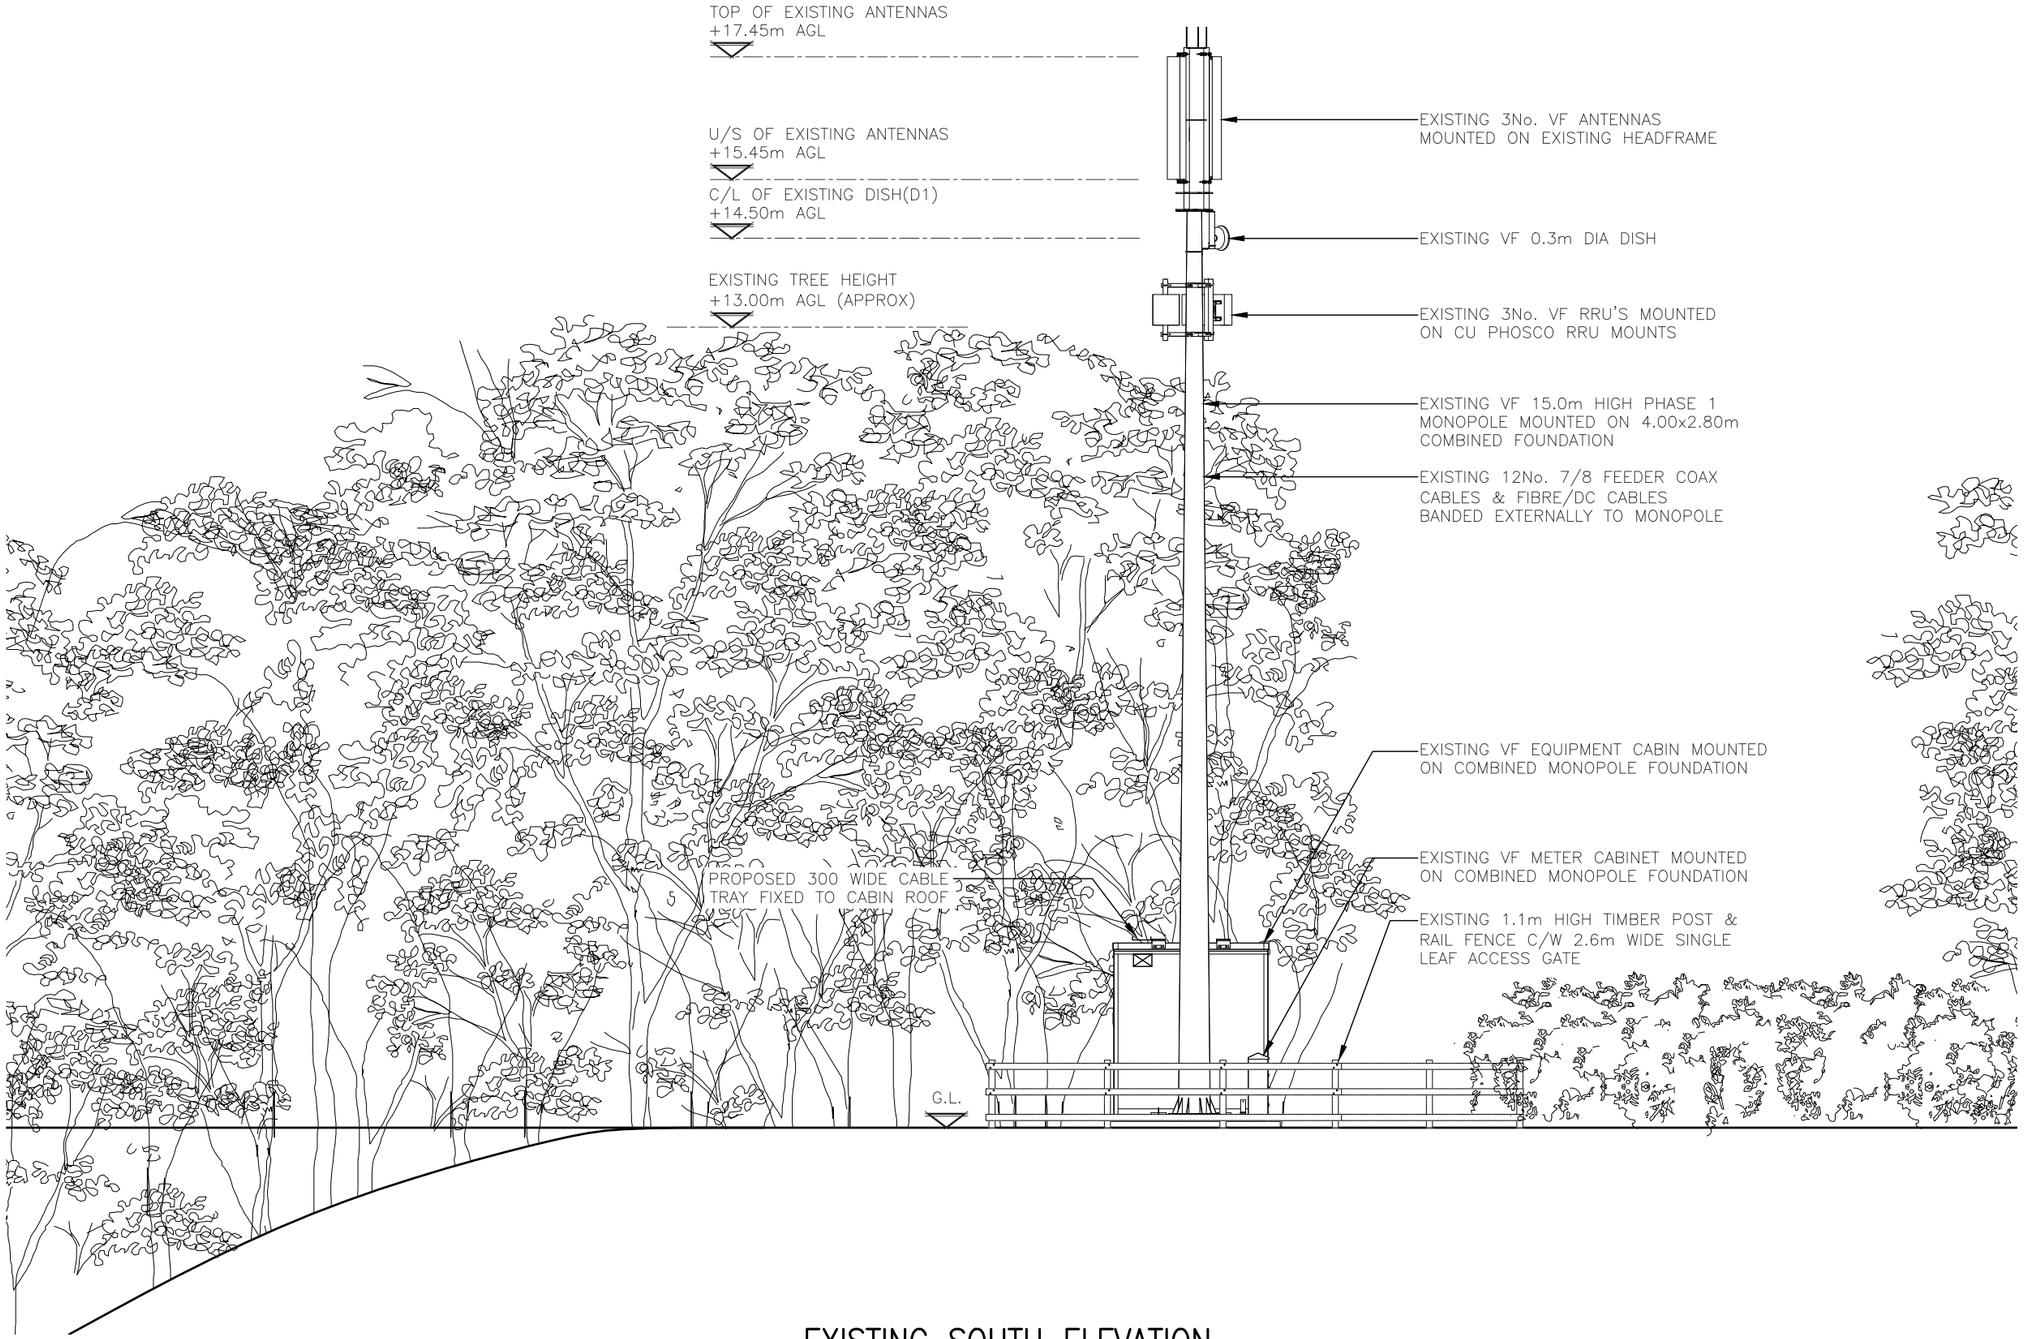

EXISTING SOUTH ELEVATION
(1:100)

ALL DIMENSIONS ARE IN mm UNLESS NOTED OTHERWISE

N.G.R E: 431367 N: 538613

NOTES:

REV	MODIFICATION	BY	CH	DATE
A	Issued for Approval	A.P	P.M	06.06.23

CLARKE telecom
Unit E, Madison Place, Northampton Road,
Manchester, M40 5AG
Tel: 0161 785 4500
Fax: 0161 785 4501
Web: www.clarke-telecom.com

cornerstone

Cell Name	Opt.
HEUGH HALL FARM	–

Cell ID No

CORNERSTONE	VF	VMO2
108856_22	N/A	073818

Site Address / Contact Details

HEUGH HALL FARM
BOWBURN
DURHAM
COUNTY DURHAM
DH6 5NJ

Drawing Title: EXISTING SITE ELEVATION

Purpose of issue:	Dwg Rev:
PLANNING	A

Drawing Number:	Pack Issue:
300	B

Surveyed By:	Original Sheet Size:		
S.S.H	A3		
Drawn: A.P	Date: 06.06.23	Checked: P.M	Date: 06.06.23