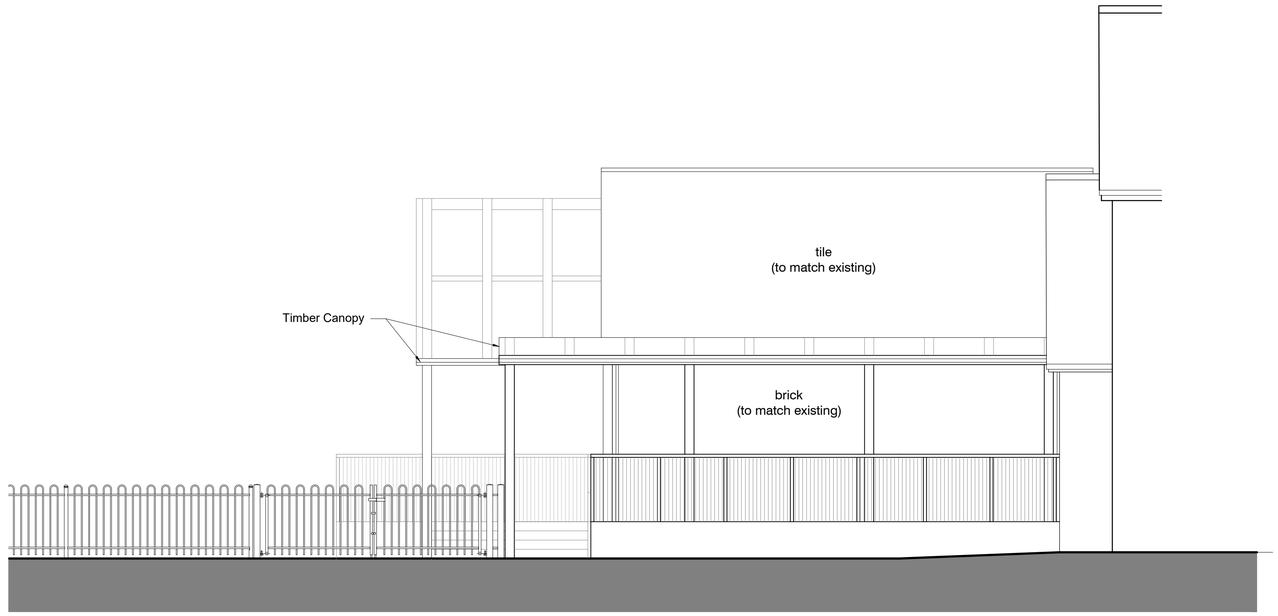

Proposed Elevation 3 - South West
Scale 1:50 @ A1

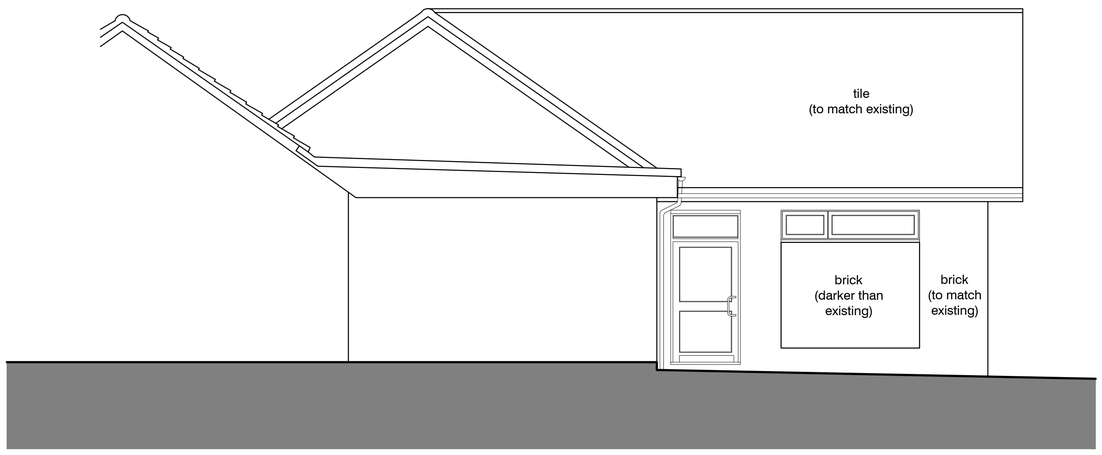

Proposed Elevation 4 - South-West
Scale 1:50 @ A1

1:50
1m 0 1m 2m 3m 4m 5m

REVISIONS

A	Fence & gate added	22.11.23

NOTES
ALL DIMENSIONS MUST BE CHECKED ON SITE AND NOT SCALED FROM DRAWING. THIS DRAWING IS TO BE READ IN CONJUNCTION WITH ALL RELEVANT ARCHITECTURAL, STRUCTURAL, MECHANICAL & ELECTRICAL DRAWINGS, SPECIFICATIONS AND CONTRACT DOCUMENTS. ERRORS AND OMISSIONS TO BE REPORTED TO THE ARCHITECT.
THIS DRAWING IS COPYRIGHT

KEY PLAN

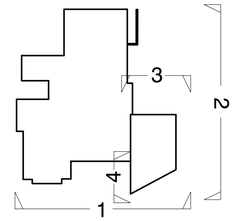

EDGINGTONS
ARCHITECTS

MERIDIAN HOUSE. 2 RUSSELL STREET, WINDSOR. BERKSHIRE. SL4 1HQ
tel: O1753 857092 / email: mail@edgingtons.co.uk / web: www.edgingtons.co.uk

Proposed Refurbishment & Extension
Hilltop First School
Clewer Hill Road, Windsor, SL4 4DW

Proposed Elevations 3 & 4

SCALE (A1)	1:50	CAD REF	5973-1300	
DATE	Sept 2023	DRAWN	VK	
JOB No.	5973	DWG No.	1302	A