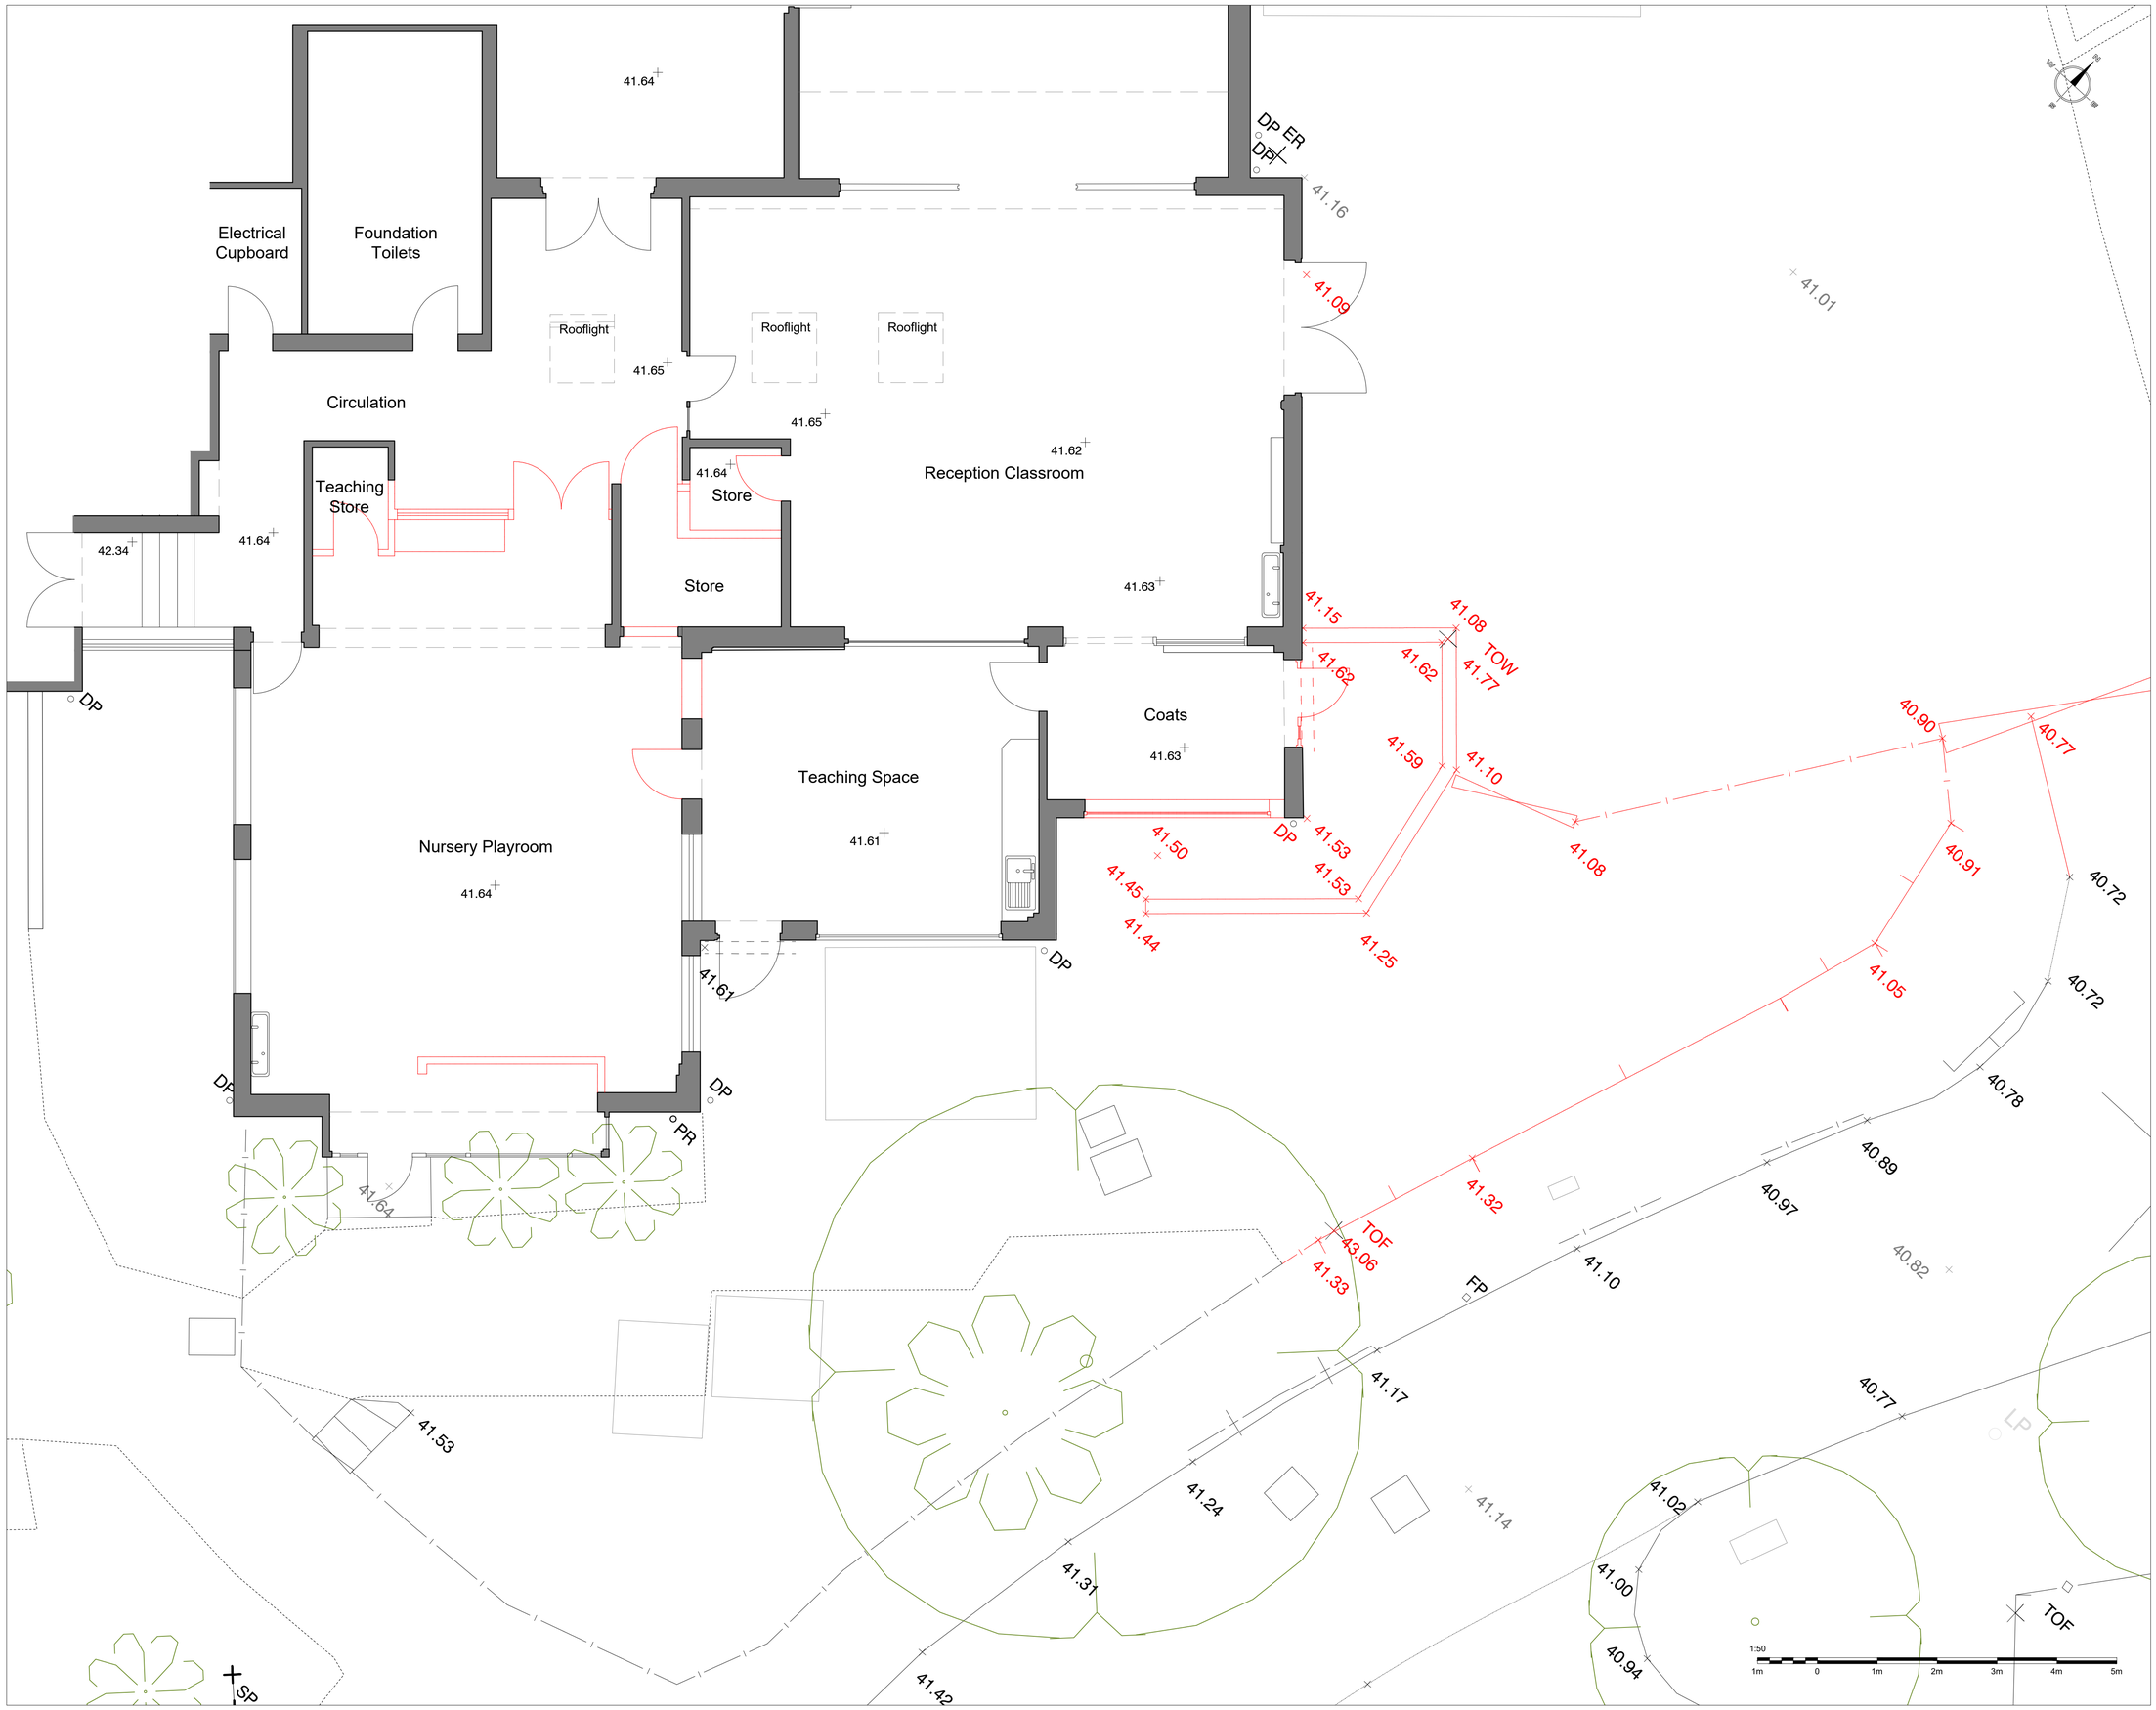

REVISIONS

A	General Amendments (Meeting with School)	08.11.23
B	Minor Amendments ('Coats' space)	13.11.23

NOTES
ALL DIMENSIONS MUST BE CHECKED ON SITE AND NOT SCALED FROM DRAWING. THIS DRAWING IS TO BE READ IN CONJUNCTION WITH ALL RELEVANT ARCHITECTURAL, STRUCTURAL, MECHANICAL & ELECTRICAL DRAWINGS, SPECIFICATIONS AND CONTRACT DOCUMENTS. ERRORS AND OMISSIONS TO BE REPORTED TO THE ARCHITECT.
THIS DRAWING IS COPYRIGHT

LEGEND

EXISTING

DEMOLISHED

KEY PLAN
Scale 1:1000 @ A1

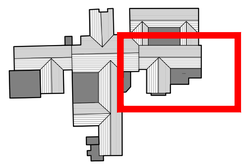

EDGINGTONS
ARCHITECTS

MERIDIAN HOUSE. 2 RUSSELL STREET, WINDSOR. BERKSHIRE. SL4 1HQ
tel: O1753 857092 / email: mail@edgingtons.co.uk / web: www.edgingtons.co.uk

Proposed Refurbishment & Extension
Hilltop First School
Clewer Hill Road, Windsor, SL4 4DW

Proposed Demolitions Ground Floor Plan

SCALE (A1)	1:50	CAD REF	5973-1200
DATE	Sept 2023	DRAWN	VK
JOB No.	5973	DWG No.	1202 B