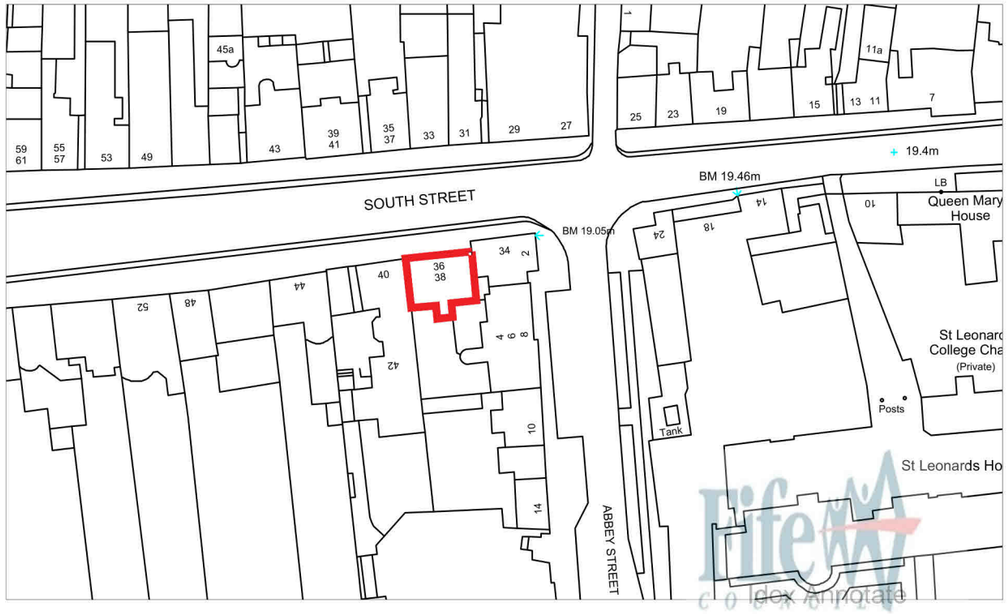

Location Plan, Scale 1:1250

© Crown copyright and database rights 2023. All rights reserved. Ordnance survey licence number 100023385

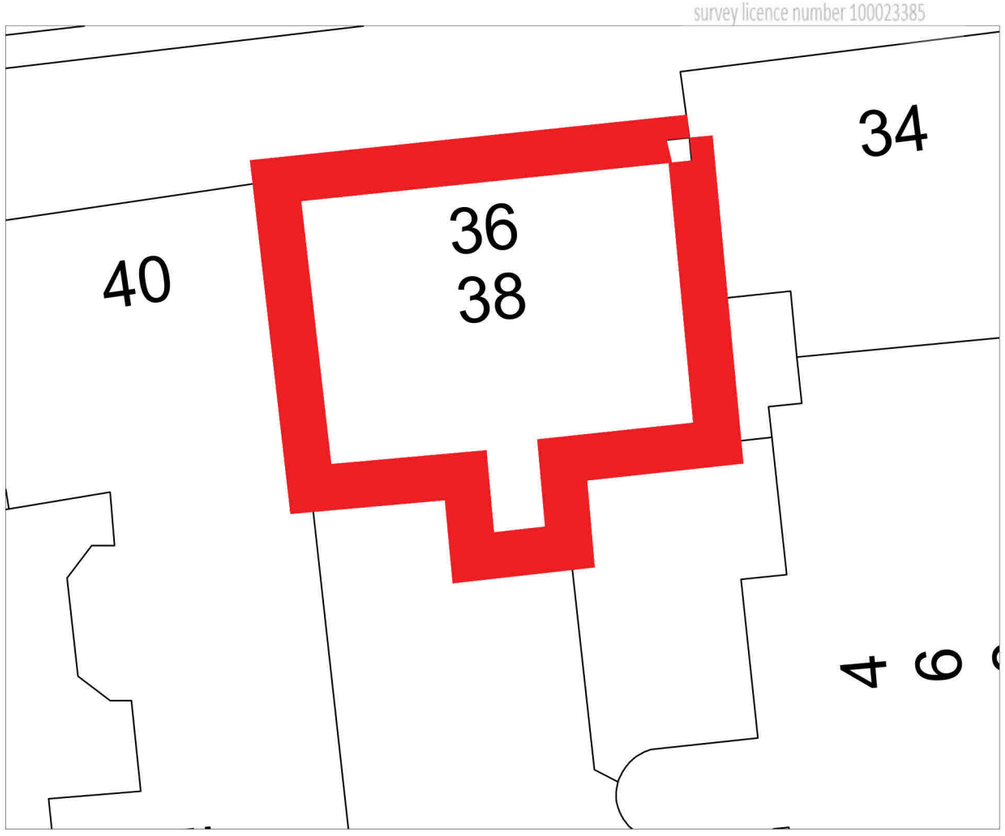

Block Plan, Scale 1:200

A3

Based upon the Ordnance Survey mapping with the permission of her Majesty's Stationery Office ©Crown Copyright.
Unauthorised reproduction infringes Crown Copyright and may lead to prosecution or civil proceedings.
Fife Council 100023385.(2023)

1:1250 Scale 0m 10m 20m 30m 40m 50m

1:200 scale 0m 5m 10m

HAZARDS AND RISKS WARNING

The items listed below indicate known hazards or areas of significant risk.

Drawing Status :

PLANNING

ASSET and FACILITIES MANAGEMENT SERVICES:
PROPERTY SERVICES

Property Services Manager: ALAN PAUL
Bankhead Central, 1 Bankhead Park, Glenrothes, Fife, KY7 6GH
Tel: (01592) - 583238 E-mail: Property.Clientgroup1@fife.gov.uk

Contract Administrator :

Robert Barker

Drawn By :	Date :	Scale :	Checked By :
RB	**Apr 23**	**1:1250, 1:200**	

Property Address :

36-38A-E
St Andrews
KY16 9JT

Project Title :

Flat Roof Replacement

Drawing Title :

Location & Block Plan

Computer Reference :

G:/client/housing/Fife wide

Works Request Number : **HS5803009**

UPRN :

Drawing Number : **001**

Revision : **-**