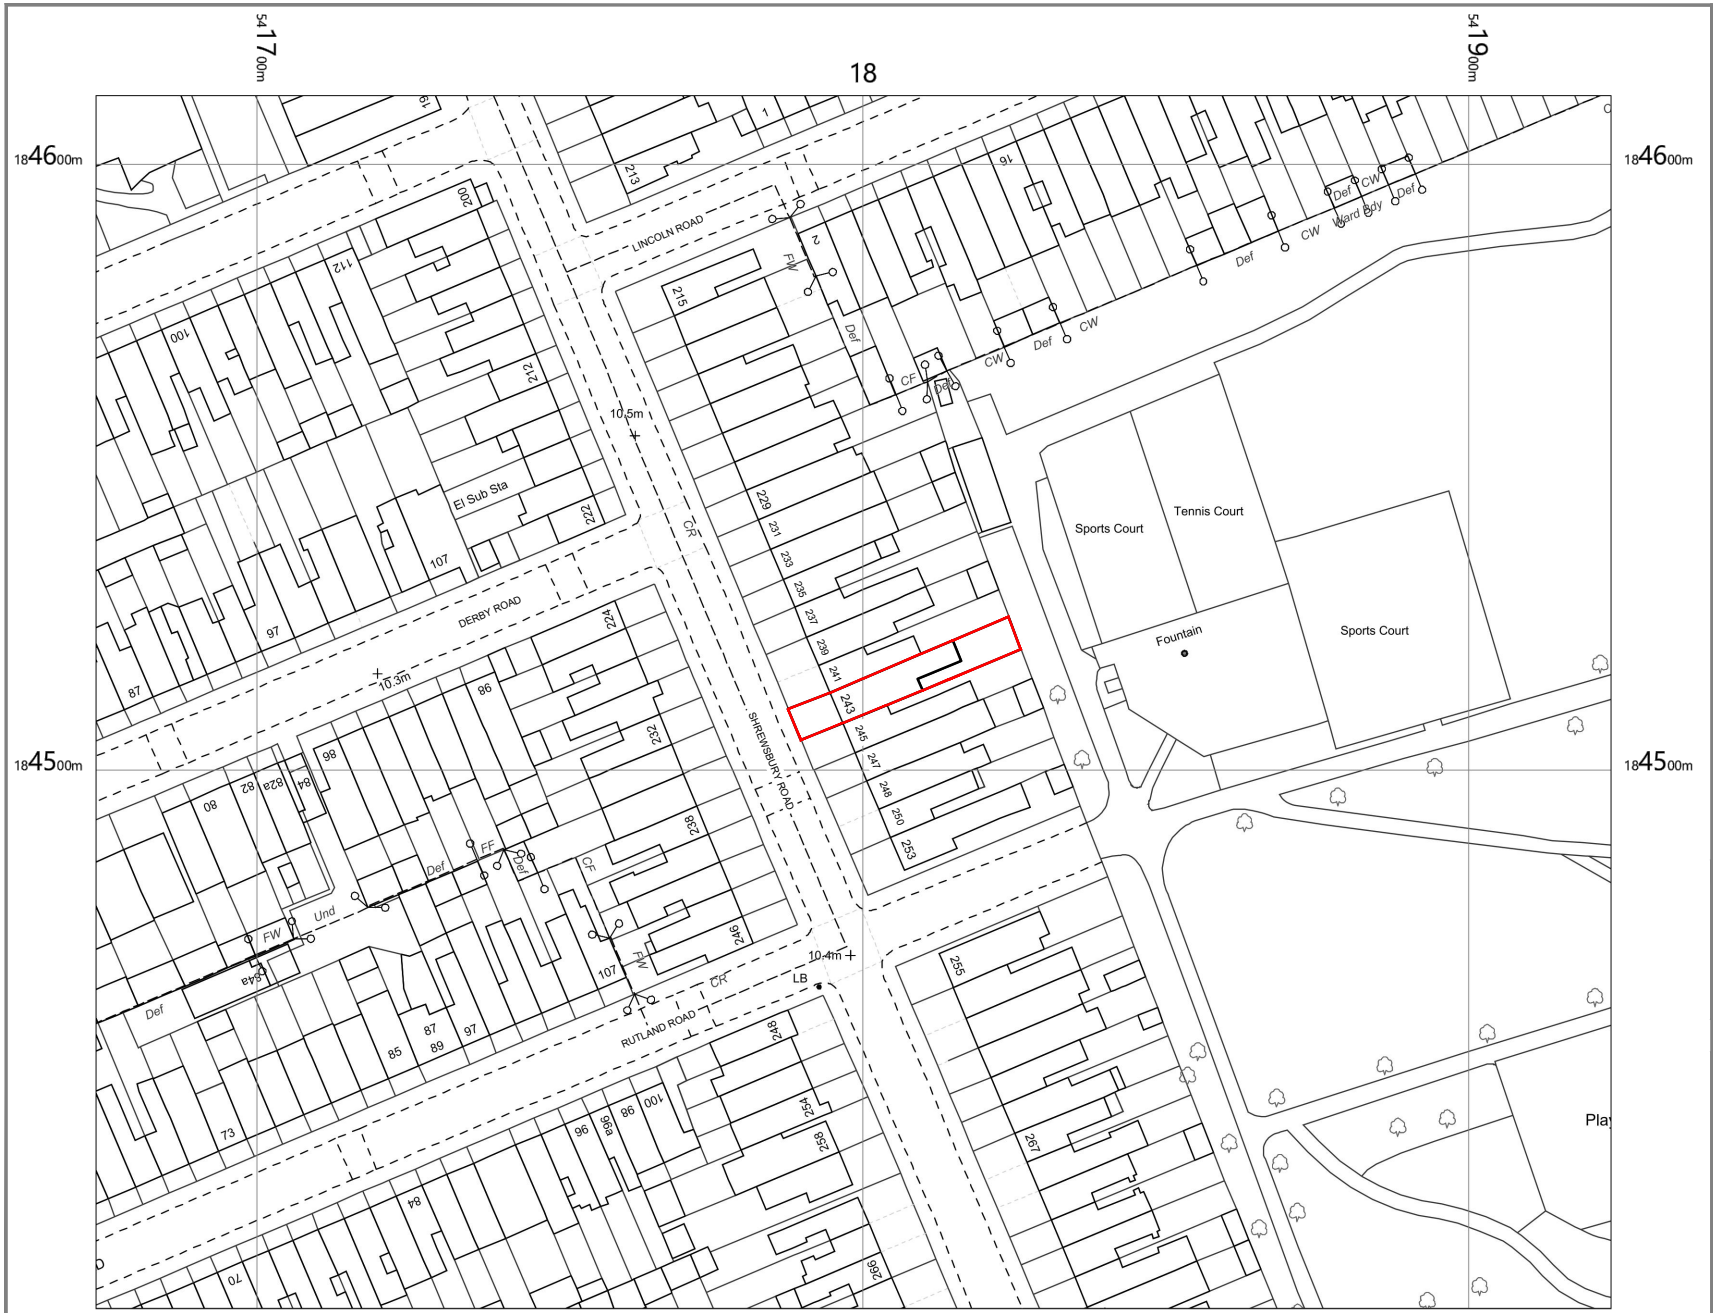

OS LOCATION MAP

Scale 1:1250

N

METRES @ 1:1250

50m
40m
30m
20m
10m
0m

Red line indicates extent of site

REV	DATE	COMMENT	DRN

Surveying & Design Services Limited

110 GOODMAYES ROAD, ILFORD, ESSEX IG3 9UZ TEL: 020 8590 2248
E.mail: info@jssd.co.uk

P R I O R - A P P R O V A L

SITE ADDRESS:
243 SHREWSBURY ROAD, LONDON E7 8QH

SUBJECT:
OS LOCATION MAP

DRAWING NO: JS/SP/1571/1/00

SCALE: 1:1250 @ A4

DATE: OCT. 2023

DRAWN BY: AM

CHECKED BY: JS

REV: