COPYRIGHT: The contents of this drawing may not be reproduced in whole or in part without express written consent of Javied Sharif

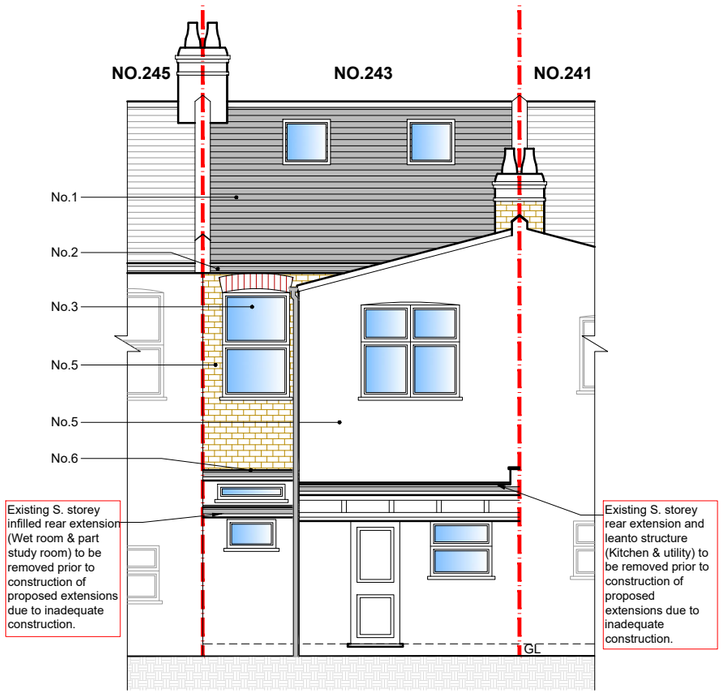

EXISTING REAR (WEST) ELEVATION

SCALE 1:100

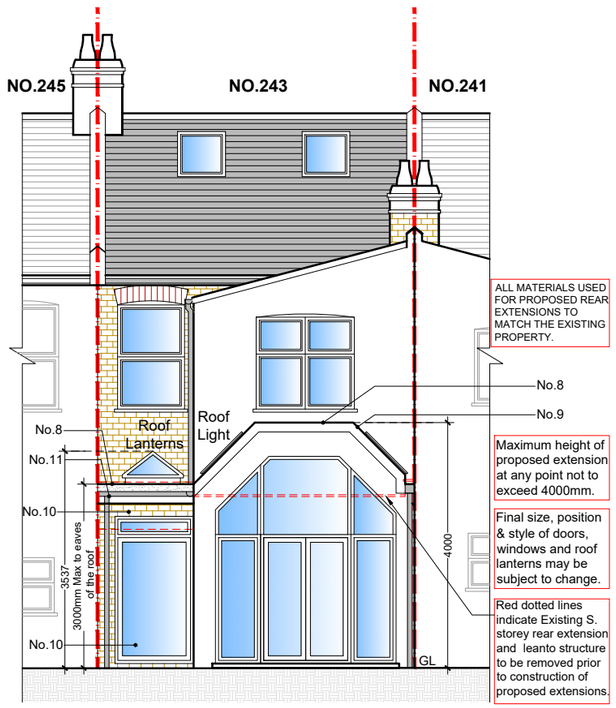

PROPOSED REAR (WEST) ELEVATION

SCALE 1:100

PHOTOGRAPH OF EXISTING REAR (WEST) ELEVATION

METRES @ 1:100

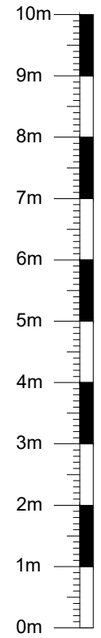

EXISTING MATERIALS

No.1 = Pitched and tiled roof

No.2 = PVC rain water fittings

No.3 = Windows and external doors; PVC double glazed units

No.4 = Fair faced brick finishes

No.5 = Rendered and paint finishes

No.6 = Flat felted Roof

No.7 = Transaparent sheet coverings

PROPOSED MATERIALS

No.8 = New flat felted roof

No.9 = New pitched and tiled roof to match existing roof coverings

No.10 = New windows; PVC double glazed units to match existing

No.11 = New PVC rain water fittings to match existing

No.12 = New fair faced brick finishes

No.13 = New Rendered and paint finishes

REV	DATE	COMMENT	DRN

Surveying & Design Services Limited
110 GOODMAYES ROAD, ILFORD, ESSEX IG3 9UZ TEL: 020 8590 2248
E.mail: info@jssd.co.uk

P R I O R - A P P R O V A L

SITE ADDRESS:
243 SHREWSBURY ROAD, LONDON E7 8QH

SUBJECT:
EXISTING AND PROPOSED REAR ELEVATIONS & PHOTOGRAPH OF EXISTING REAR ELEVATION

DRAWING NO: JS/SP/1571/1/05

SCALE: 1:100 @ A3

DATE: OCT . 2023

DRAWN BY: SA

CHECKED BY: JS

REV: