COPYRIGHT: The contents of this drawing may not be reproduced in whole or in part without express written consent of Javied Sharif

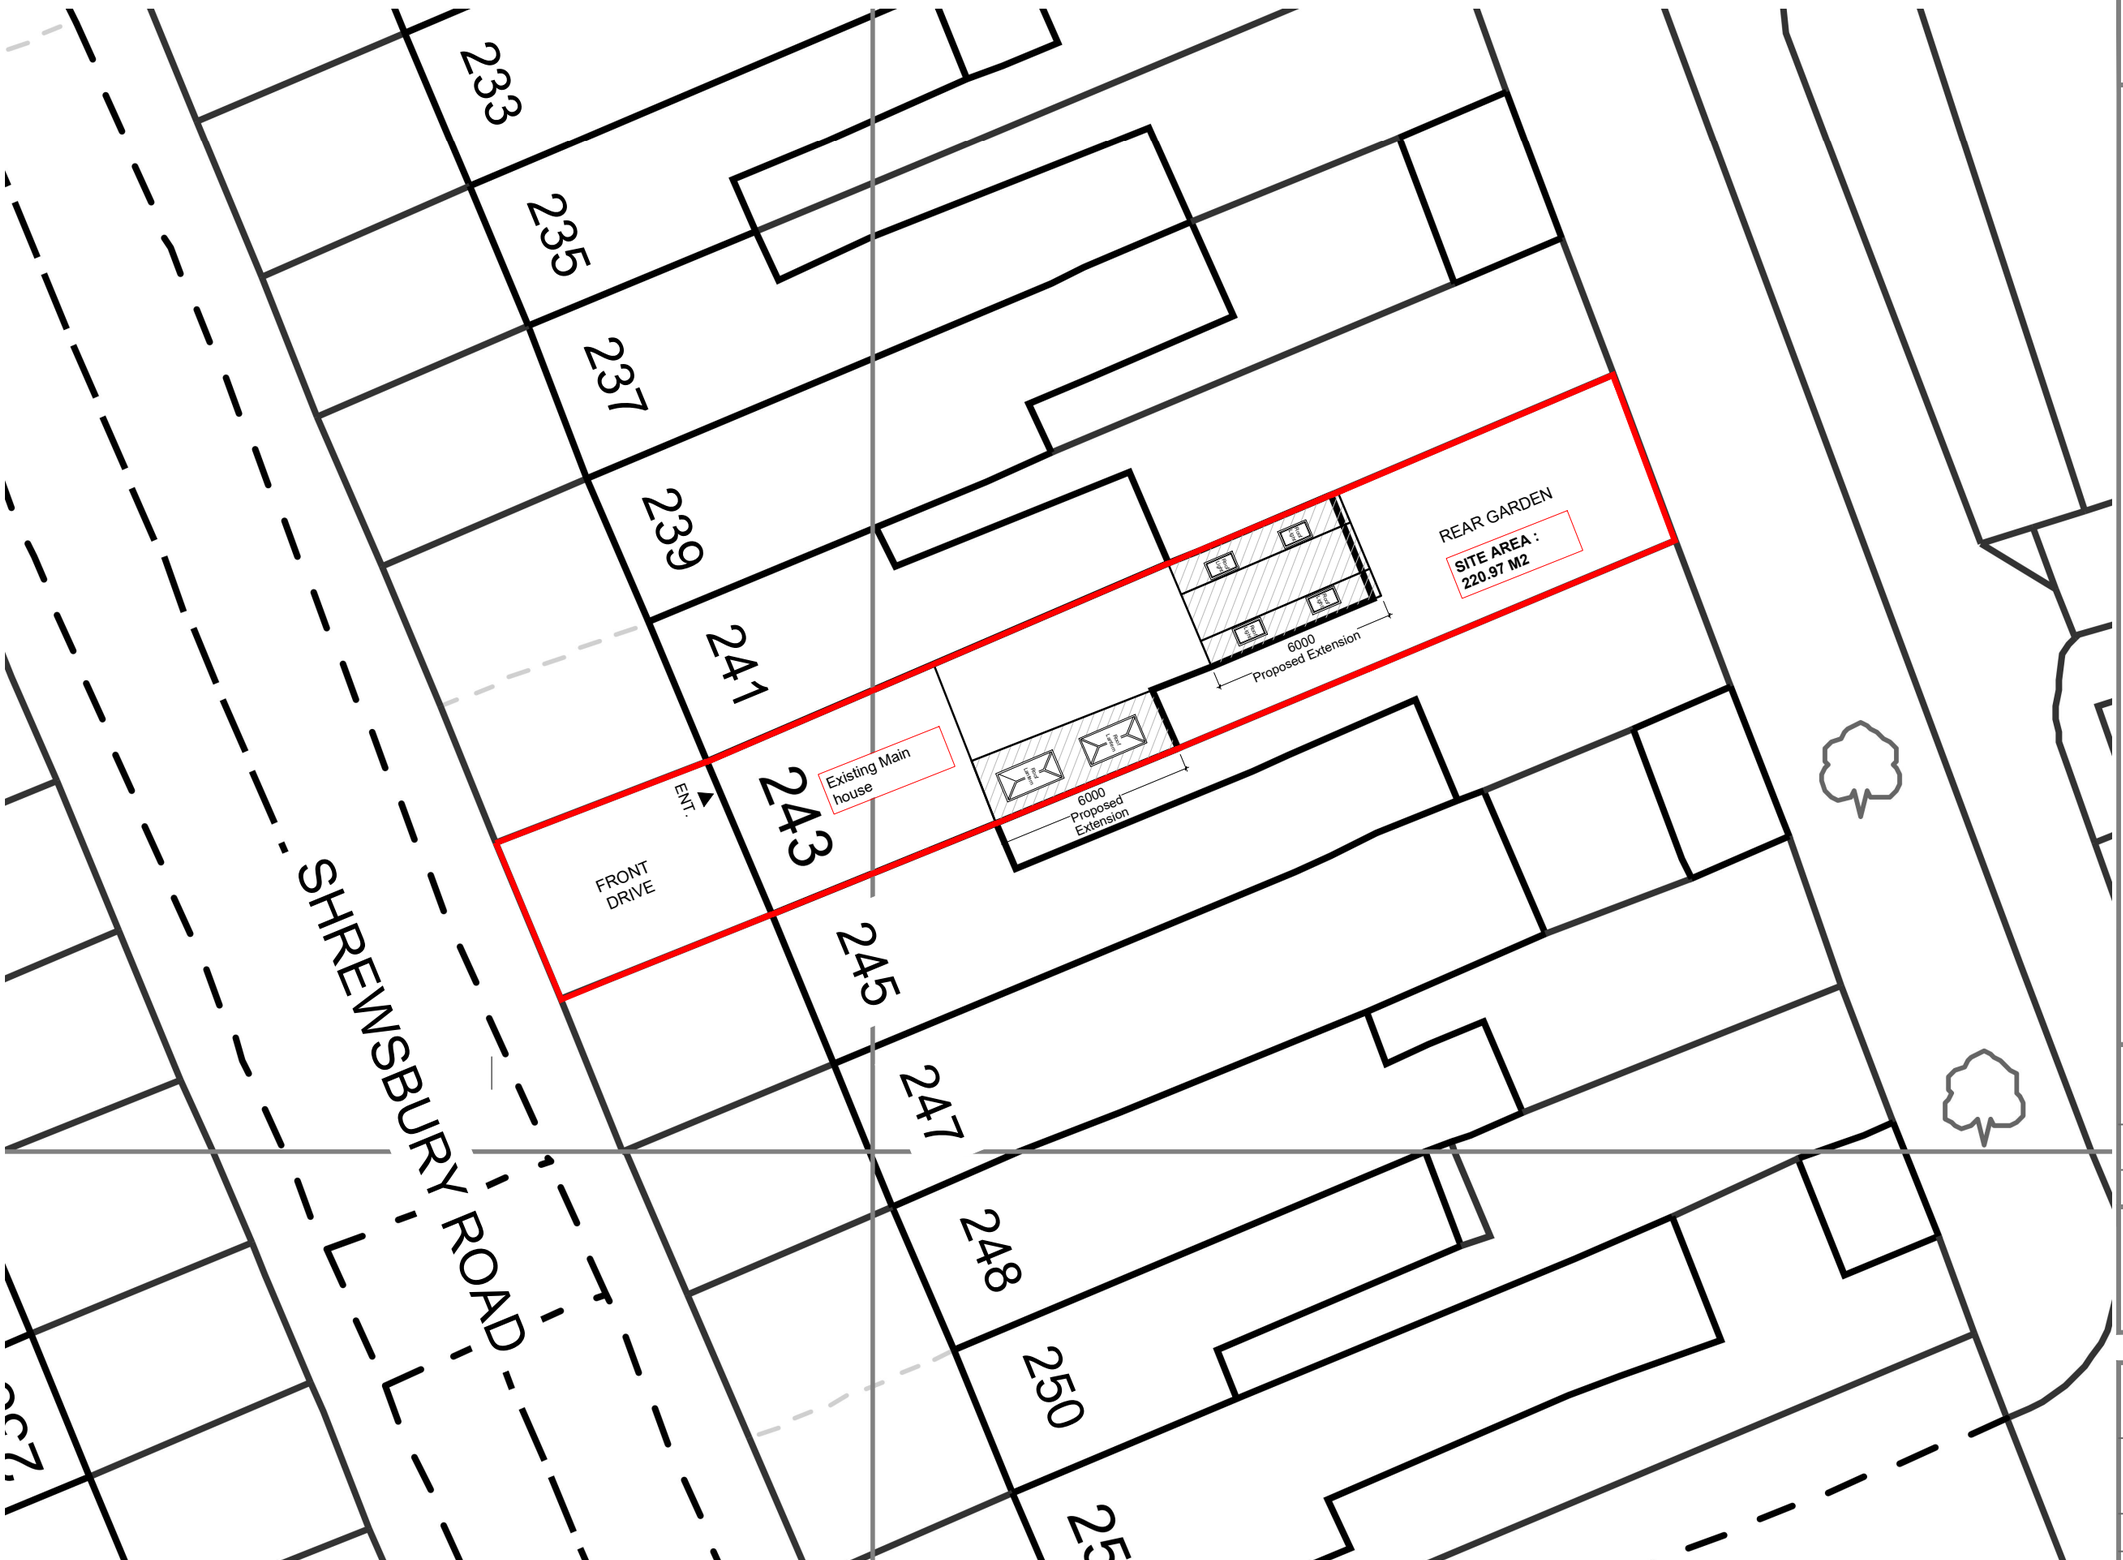

BLOCK PLAN
SCALE 1:200

N

METERS @ 1:200

20
18
16
14
12
10
8
6
4
2
0

Red line indicates extent of site

REV	DATE	COMMENT	DRN

Surveying & Design Services Limited
110 GOODMAYES ROAD, ILFORD, ESSEX IG3 9UZ TEL: 020 8590 2248
E.mail: info@jssd.co.uk

P R I O R - A P P R O V A L

SITE ADDRESS:
243 SHREWSBURY ROAD, LONDON E7 8QH

SUBJECT:
BLOCK PLAN

DRAWING NO: JS/SP/1571/1/01

SCALE: 1:200 @ A3

DATE: OCT. 2023

DRAWN BY: AM

CHECKED BY: JS

REV: