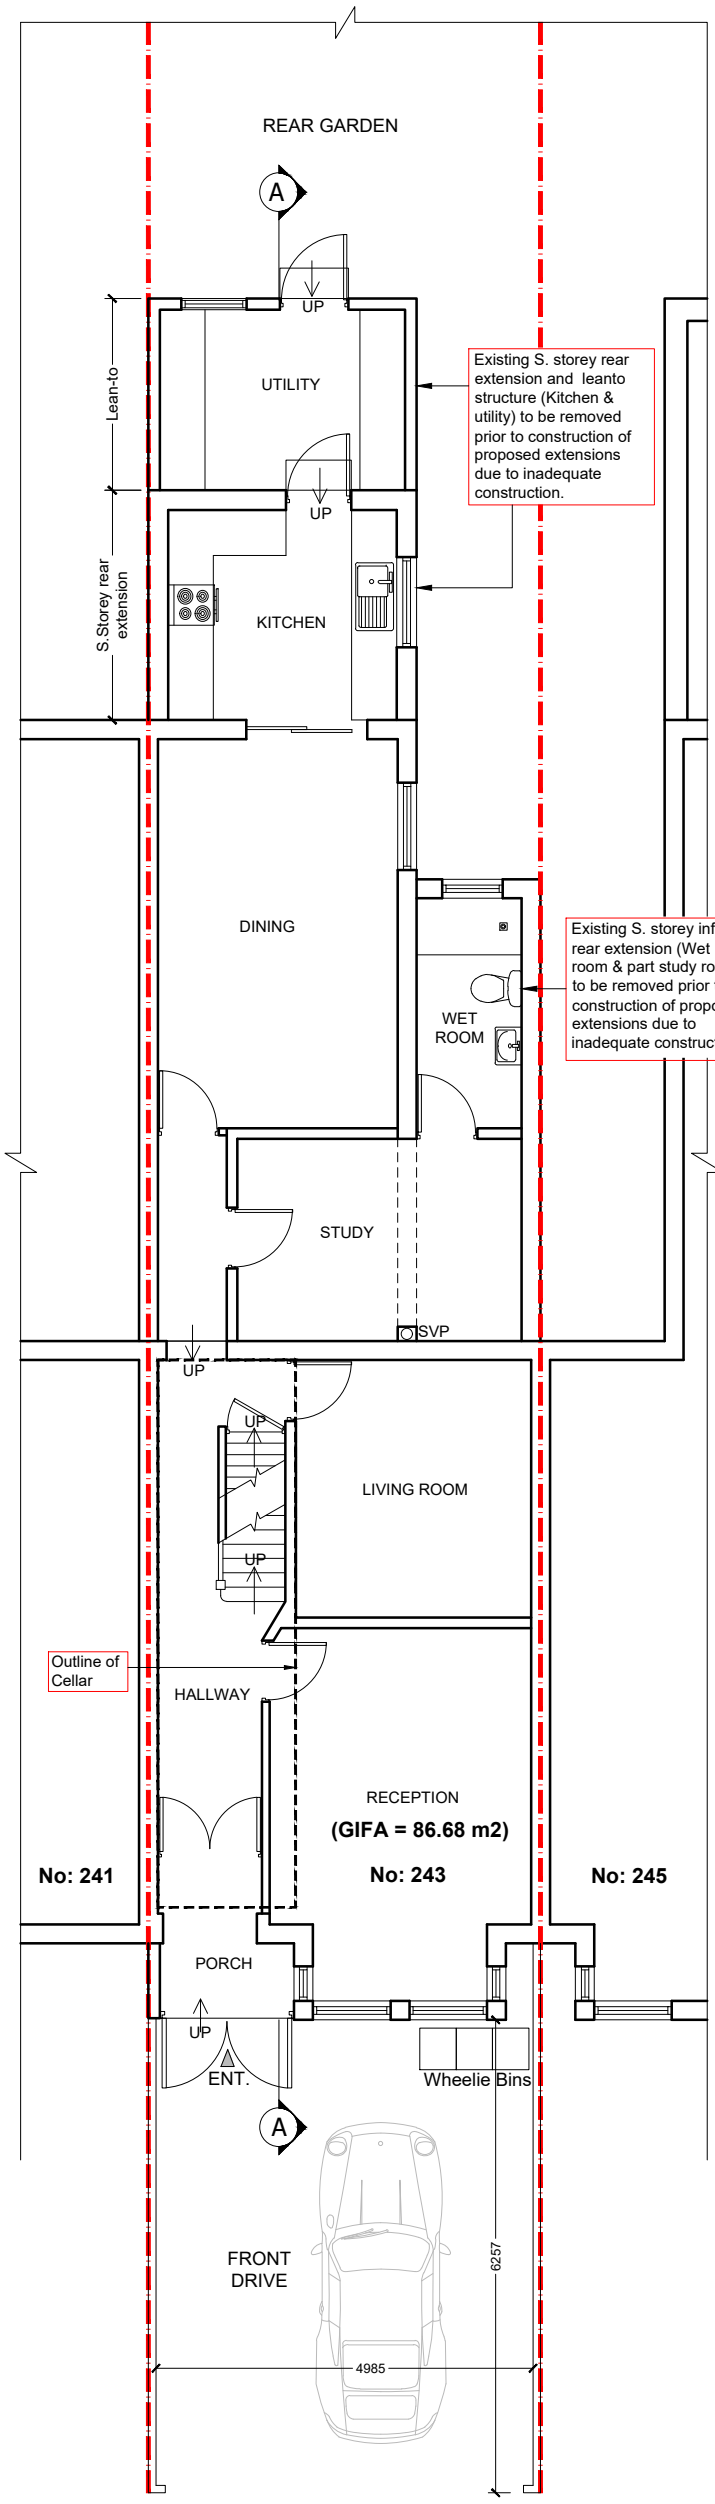

EXISTING GROUND FLOOR PLAN

SCALE 1:100

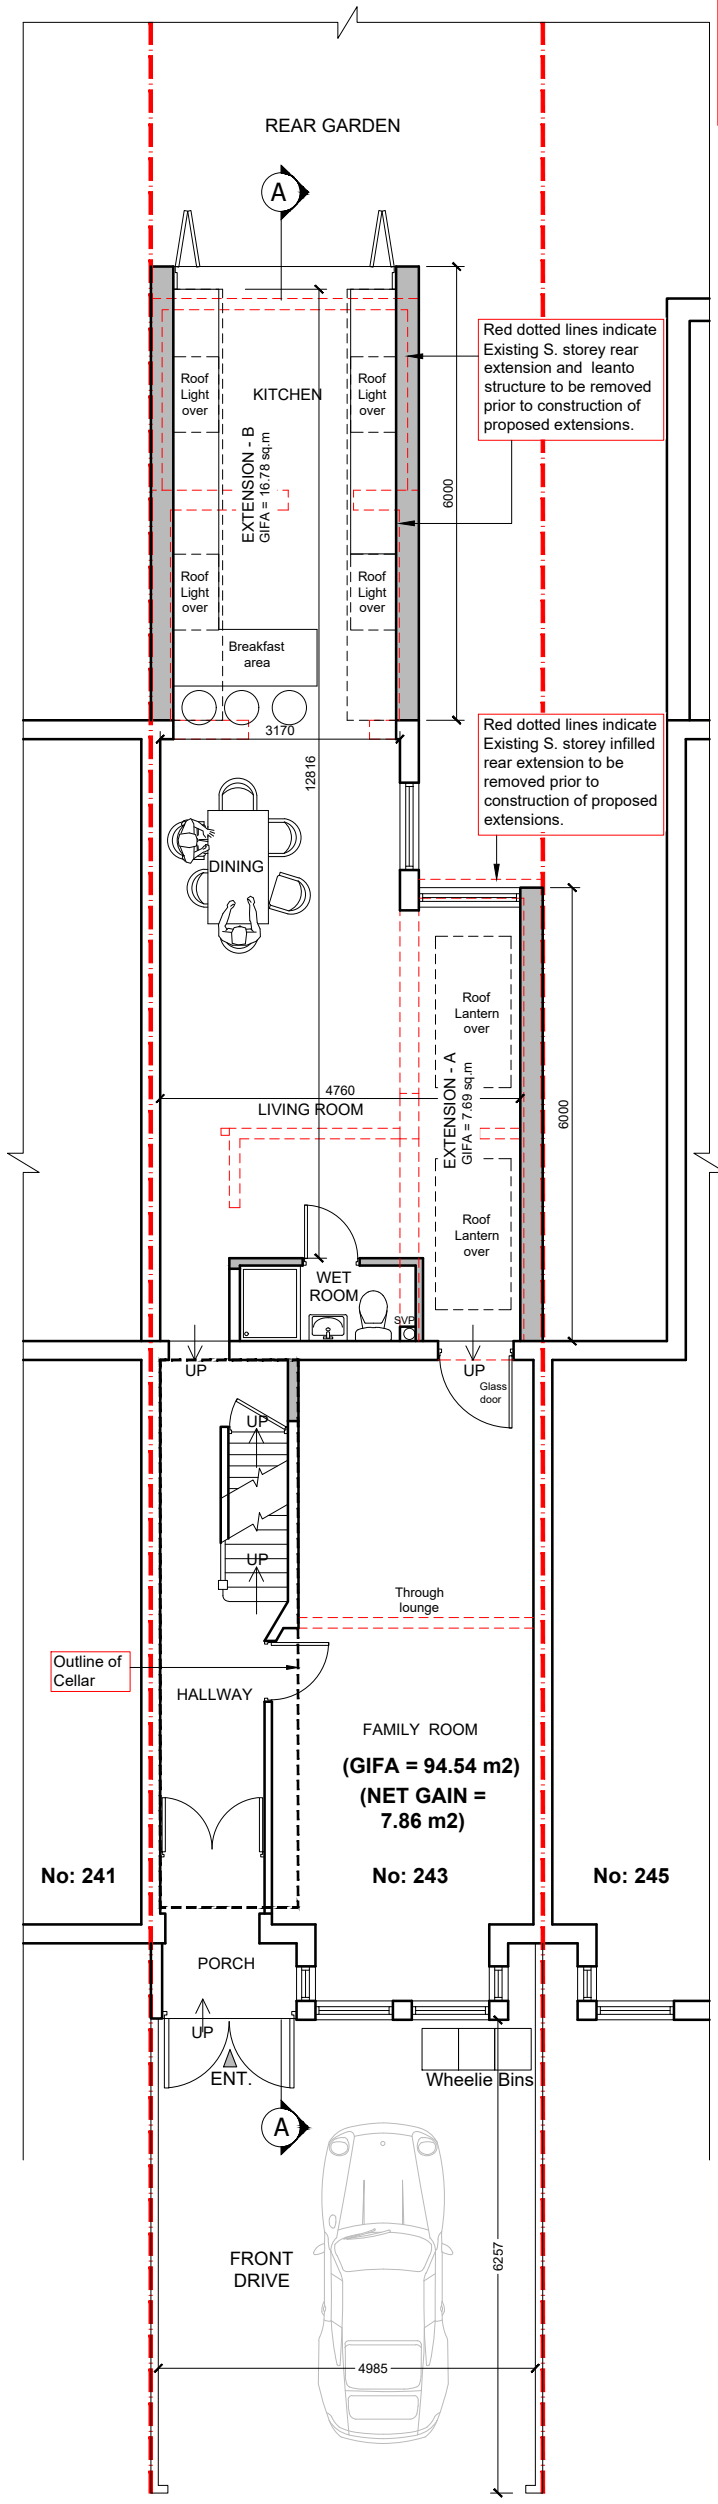

PROPOSED GROUND FLOOR PLAN

SCALE 1:100

N

METRES @ 1:100

0m 1m 2m 3m 4m 5m 6m 7m 8m 9m 10m

COPYRIGHT: The contents of this drawing may not be reproduced in whole or in part without express written consent of Javied Sharif

REV	DATE	COMMENT	DRN

P R I O R - A P P R O V A L

JS Surveying & Design Services Limited
110 GOODMAYES ROAD, ILFORD, ESSEX IG3 9UZ TEL: 020 8590 2248
E.mail: info@jssd.co.uk

SITE ADDRESS: 243 SHREWSBURY ROAD, LONDON E7 8QH

SUBJECT: EXISTING GROUND FLOOR AND PROPOSED GROUND FLOOR PLANS

DRAWING NO: JS/SP/1571/1/02

SCALE: 1:100 @ A3

DATE: OCT. 2023

DRAWN BY: SA

CHECKED BY: JS

REV: