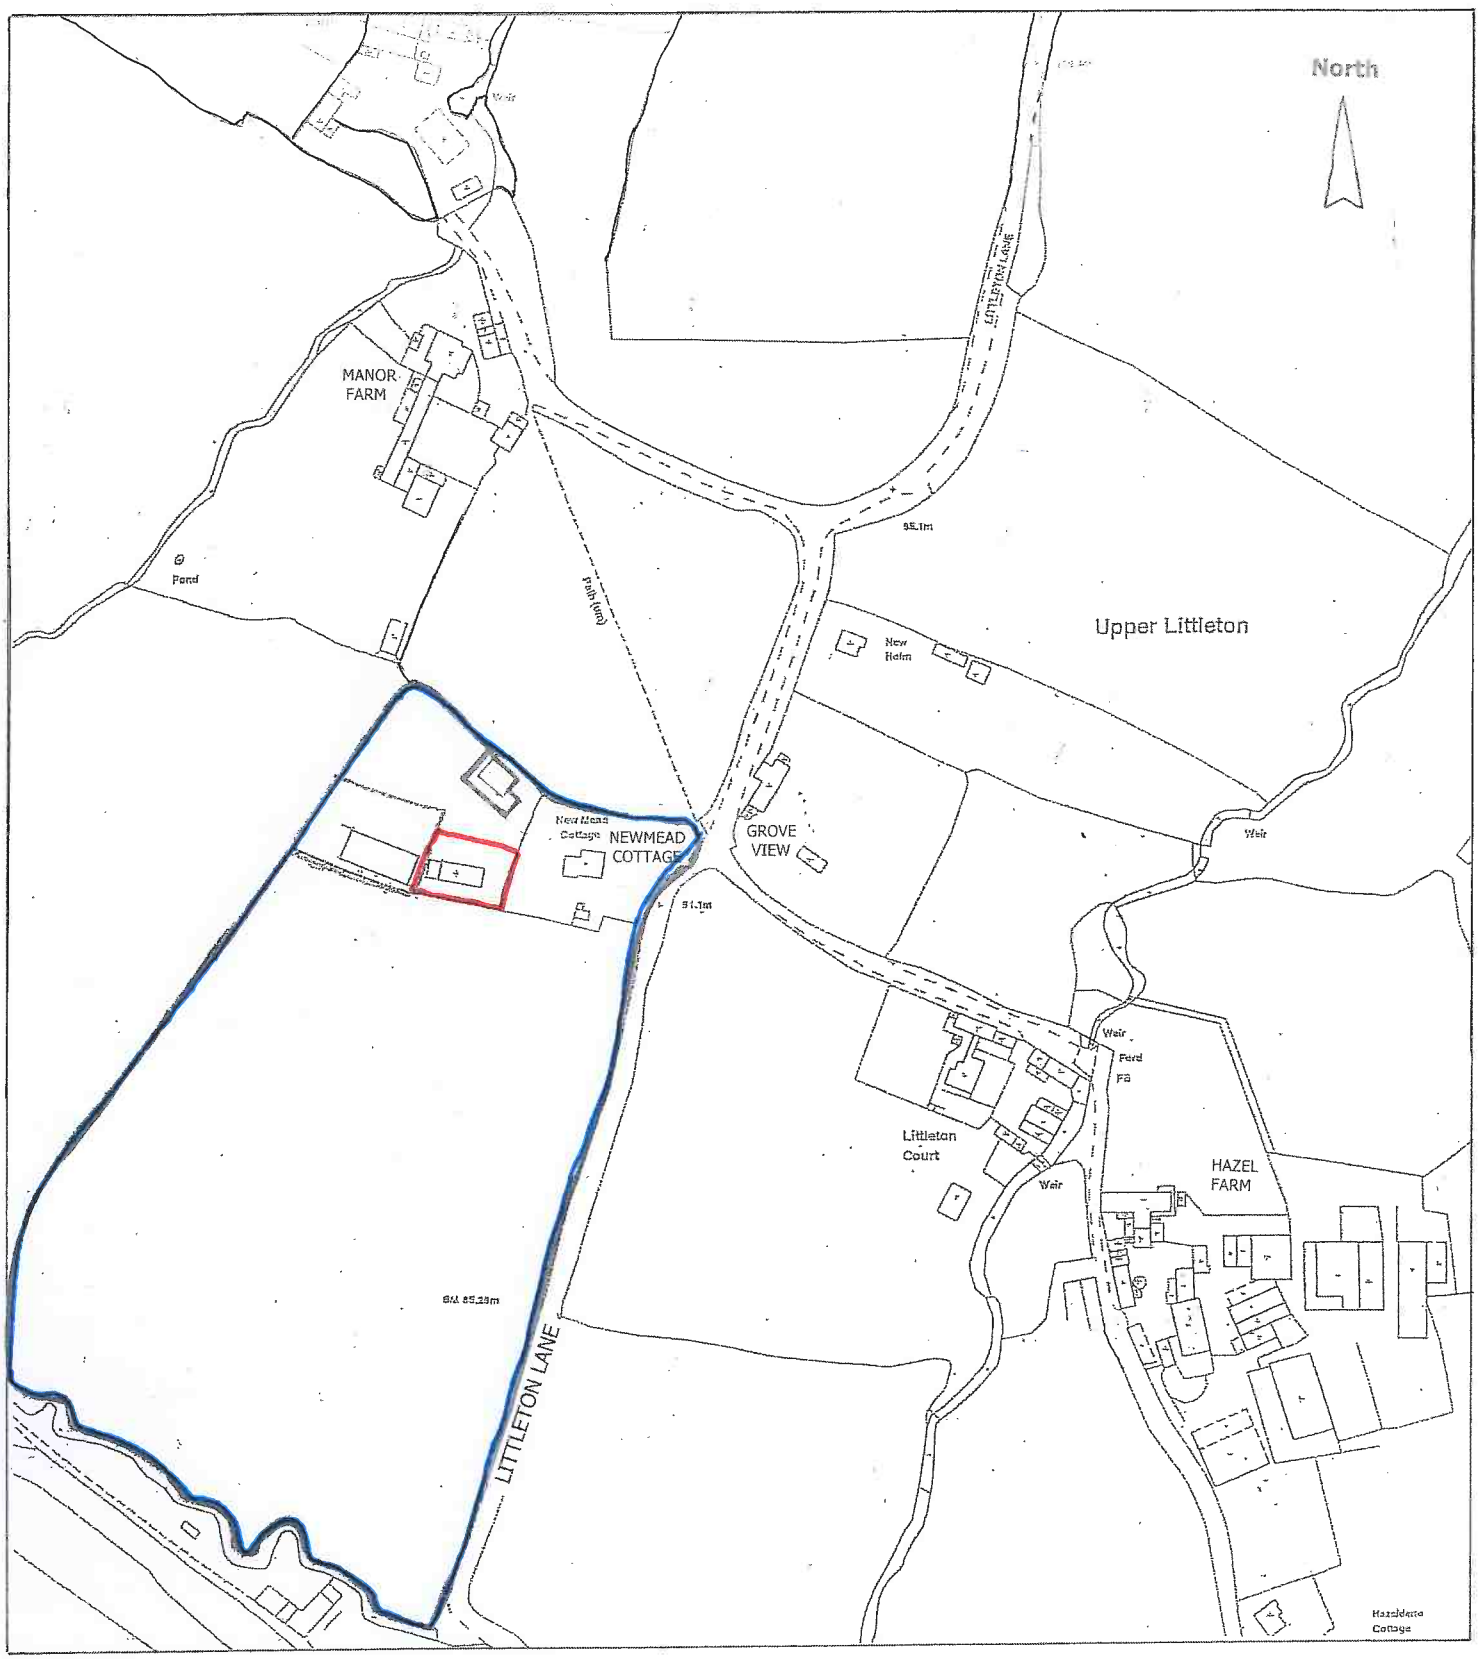

LOCATION PLAN Scale 1 : 2500

1 : 2500 20 40 60 80 100m

SCALE BAR

I S Ford Building Surveying and Planning Ltd. Sutton Farm, Butcombe, Blagdon, Bristol, BS40 7XQ. Tele: 01761 462033			
Client:	Mr. & Mrs. R. Mead, Newmead Cottage, Littleton Lane, Winford, Bristol, BS40 8HF		
Job Title:	Proposed extension to West Cottage and dormers at East and West Cottage, Littleton Lane, BS40 8HF.		
Drawing Title:	Location Plan		
Date: 26/08/23	Scale 1 : 2500 @ A4	Drawing No. 2066/23/01	Drawn : I S Ford