0 1 2 3 4 5m

VISUAL SCALE 1:50@A1

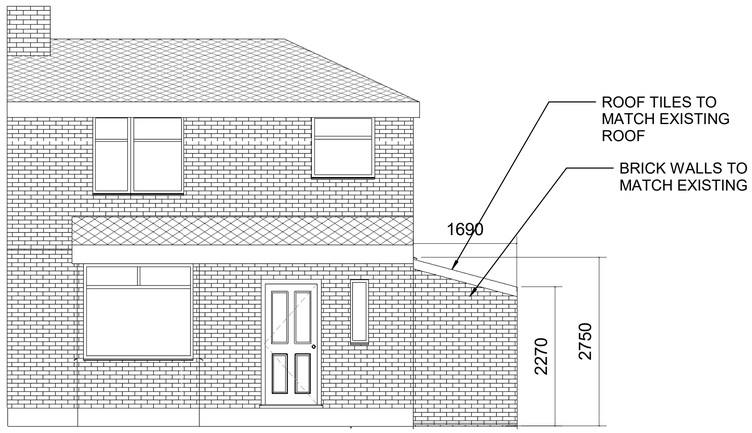

1 Proposal Front Elevation
1 : 50

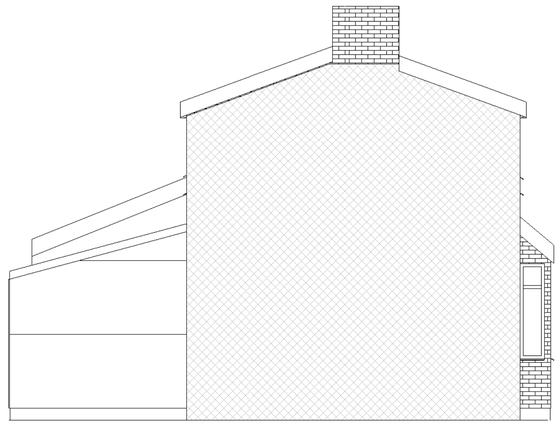

3 Proposal South-West Elevation
1 : 50

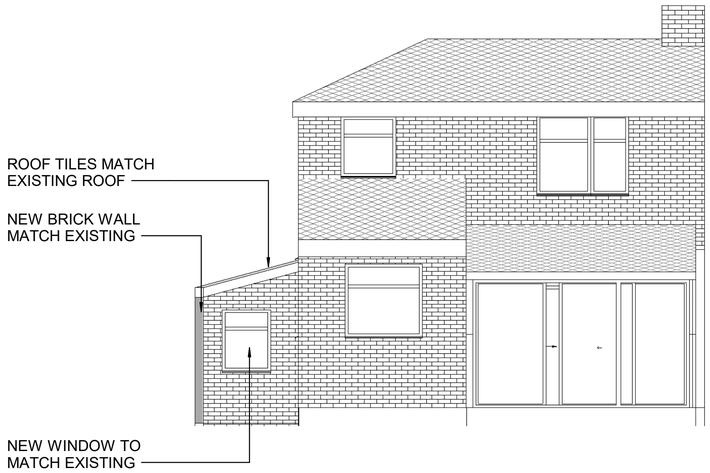

2 Proposed Rear Elevation
1 : 50

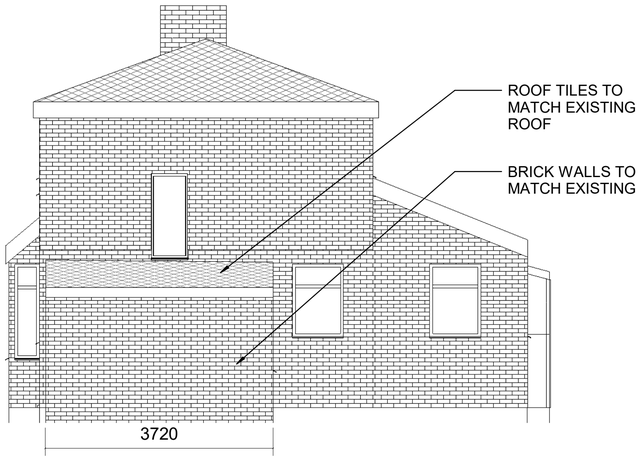

4 Proposed North - East Elevation
1 : 50

Rev.	Date	Seq.	BY	Description
01	22.11.2023	1	MK	Issue for Planning

創建工程
GENESIS CITY CONSTRUCTION

Client:
Mr Ngai Kong Lee

Project:
62 Ashdale Crescent,
Droylsden M43 6PT

Drawing area:

Drawing Title:
ELEVATIONS - PROPOSED

Approved By: J	Date: 22.11.2023
Checked By : A	Scale: 1 : 50
Drawn By : MZ	Size: A1

Status:
FOR PLANNING

Drawing No.
62 ASHDALE - 006

Rev.
01