CALVERT BRAIN & FRAULO LTD
CONSULTING STRUCTURAL & CIVIL ENGINEERS
3 PORTLAND STREET, KING'S LYNN, NORFOLK, PE30 1PB
TEL 01553 766220 FAX 01553 766033 WWW C-B-F.CO.UK

DETAIL SHEET

CLIENT	MR MATTHEW JERMY	JOB NO.	238974
PROJECT	21, FAKENHAM ROAD, GREAT RYBURGH	DRAWING NO.	/ 02
TITLE	ROOF STRUCTURE LAYOUT	DATE	10.10.23

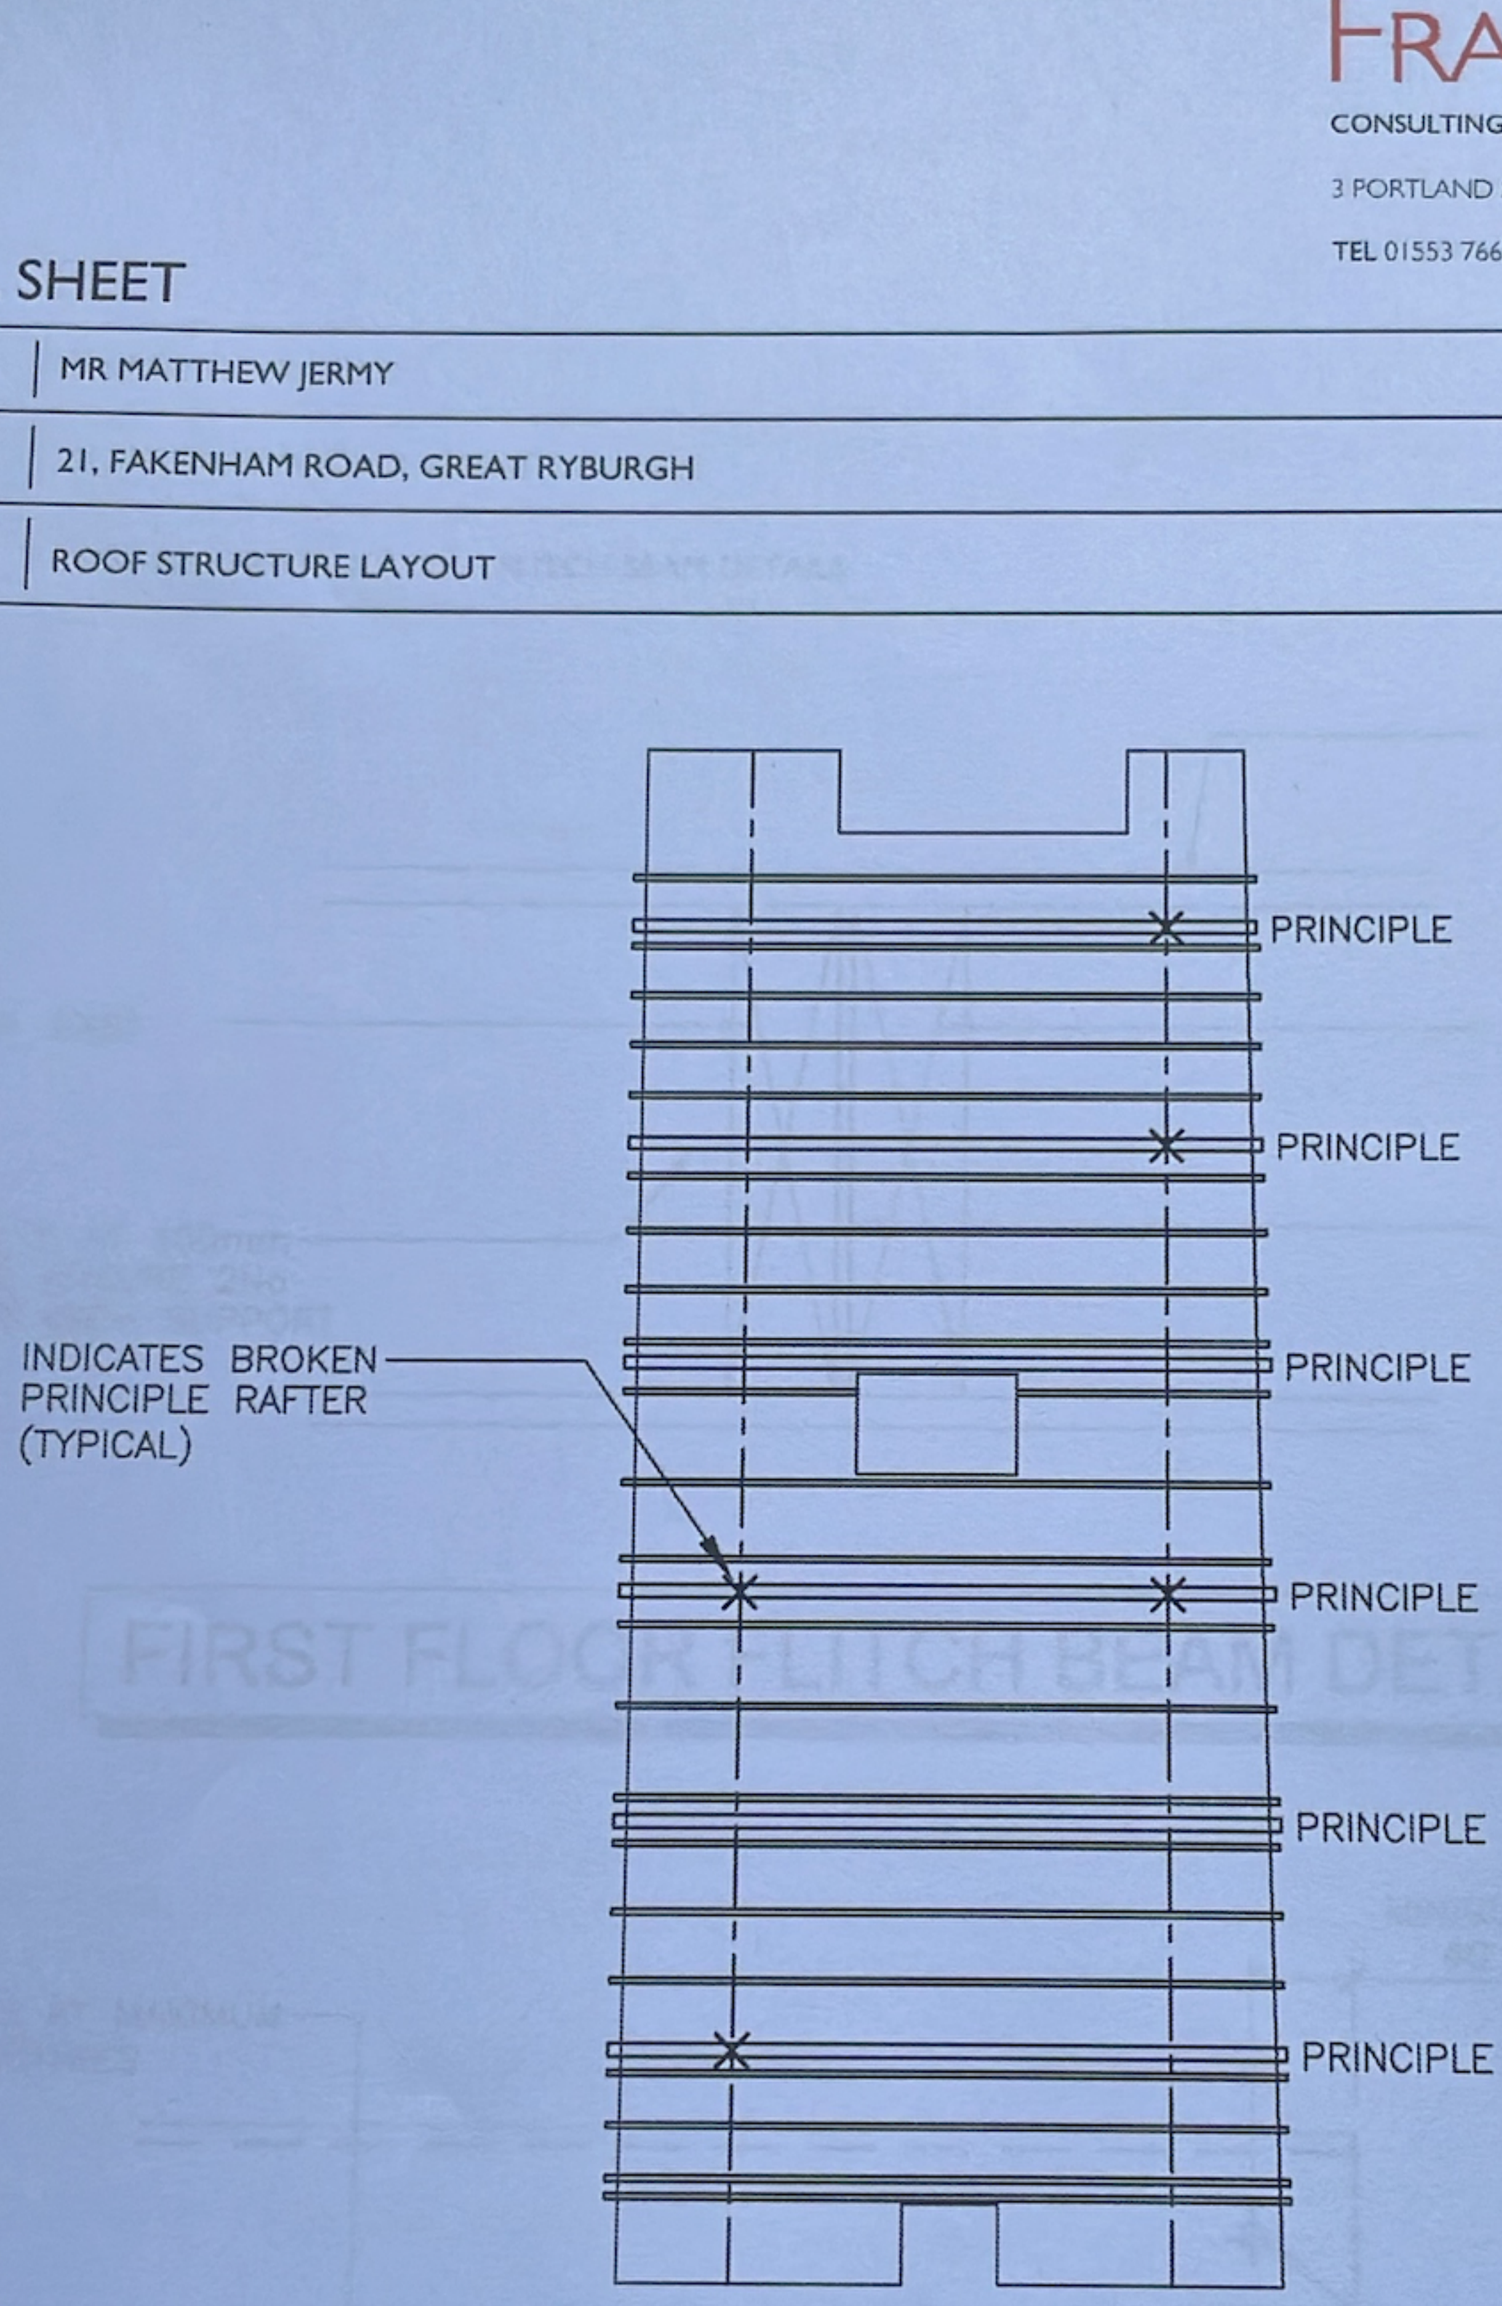

ROOF STRUCTURE LAYOUT

1:100