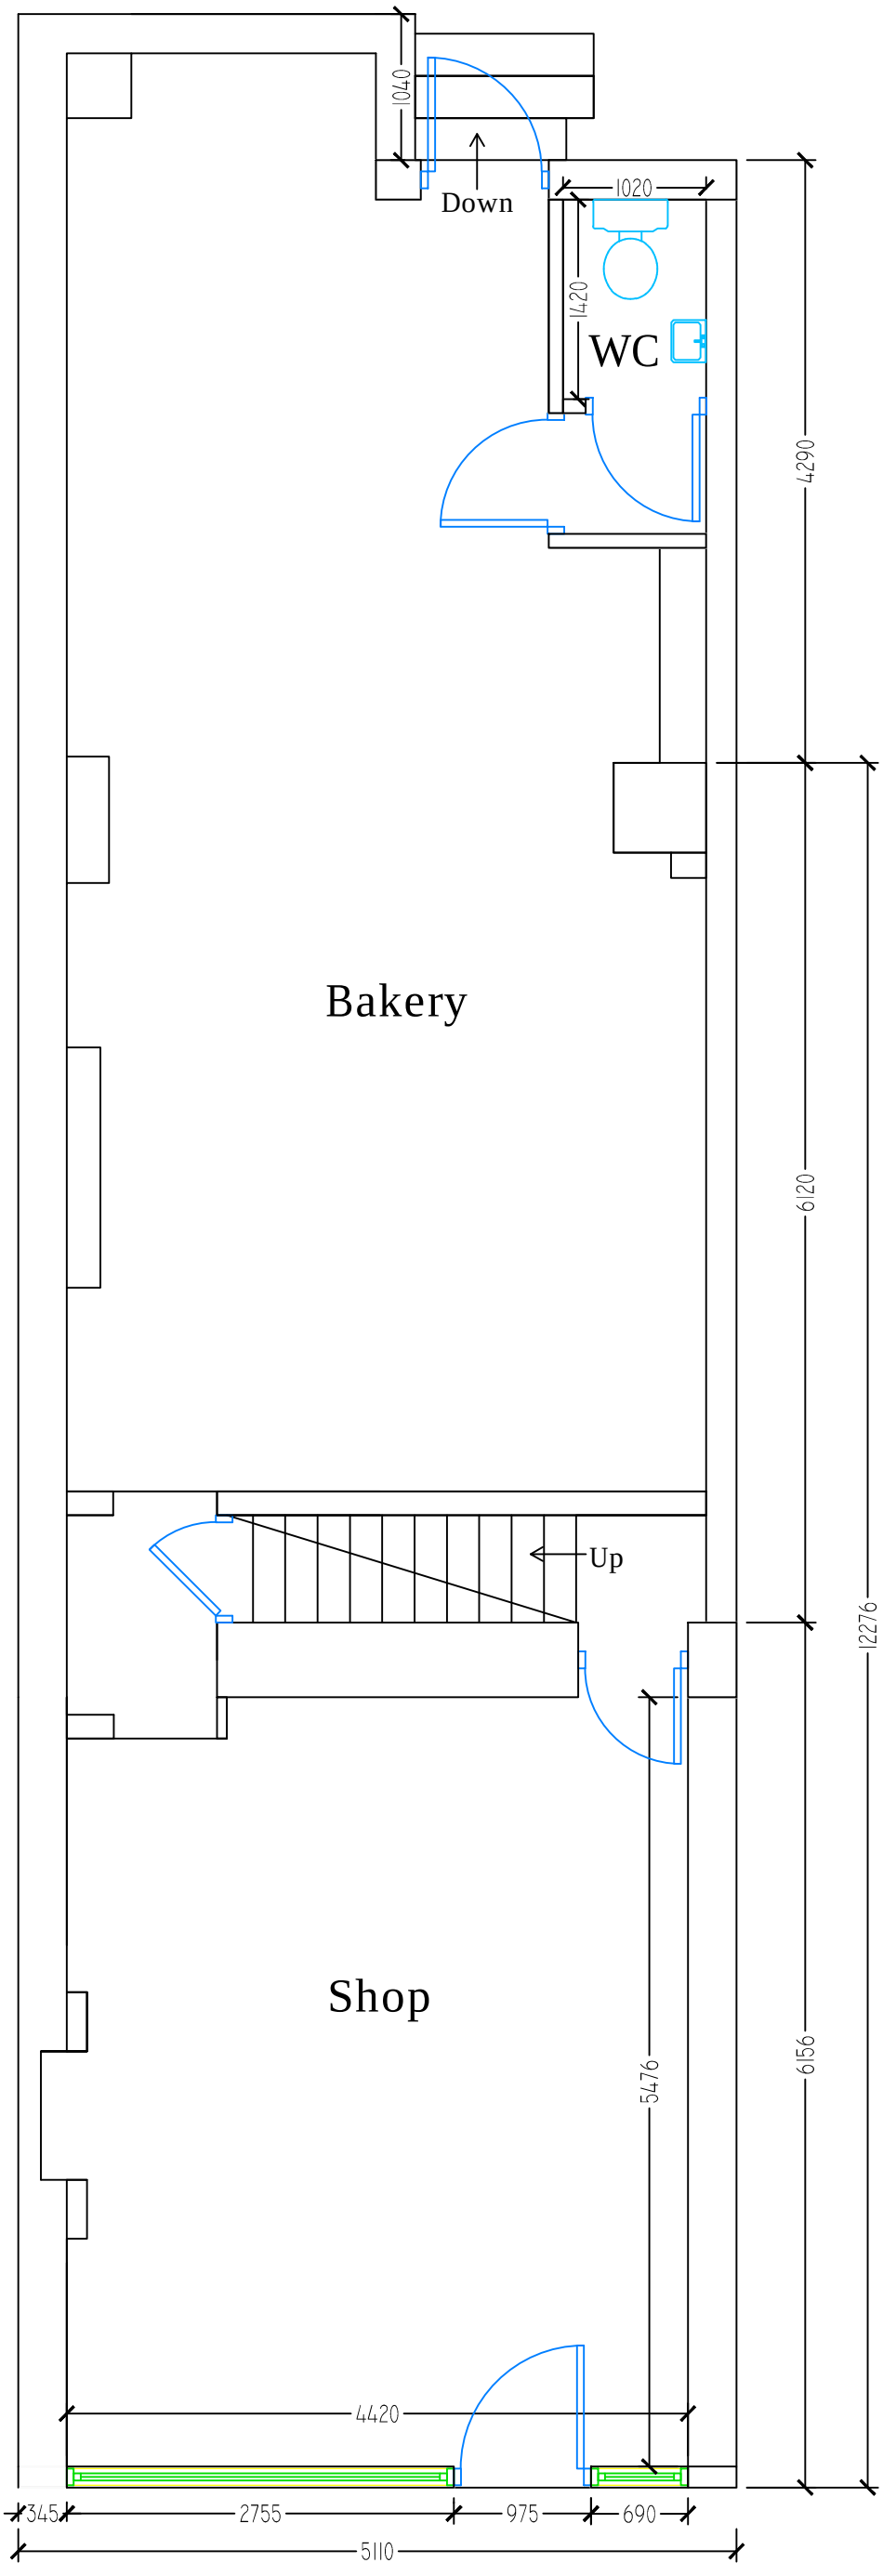

Clients: LPM Walls & Ceilings Ltd.	
548, Burnely Road, Rossendale, BB4 8NE	
Existing Ground Floor Plan	
Scale: 1:50	Note: Contractors to check all dimensions on site.
GBS Design Services Copyright GBS Design Services 2023	Tel: 07918 638 510 E: glawrencebrown@aol.com
22 October 2023	Geoff Brown MCIAT AssocRICS